


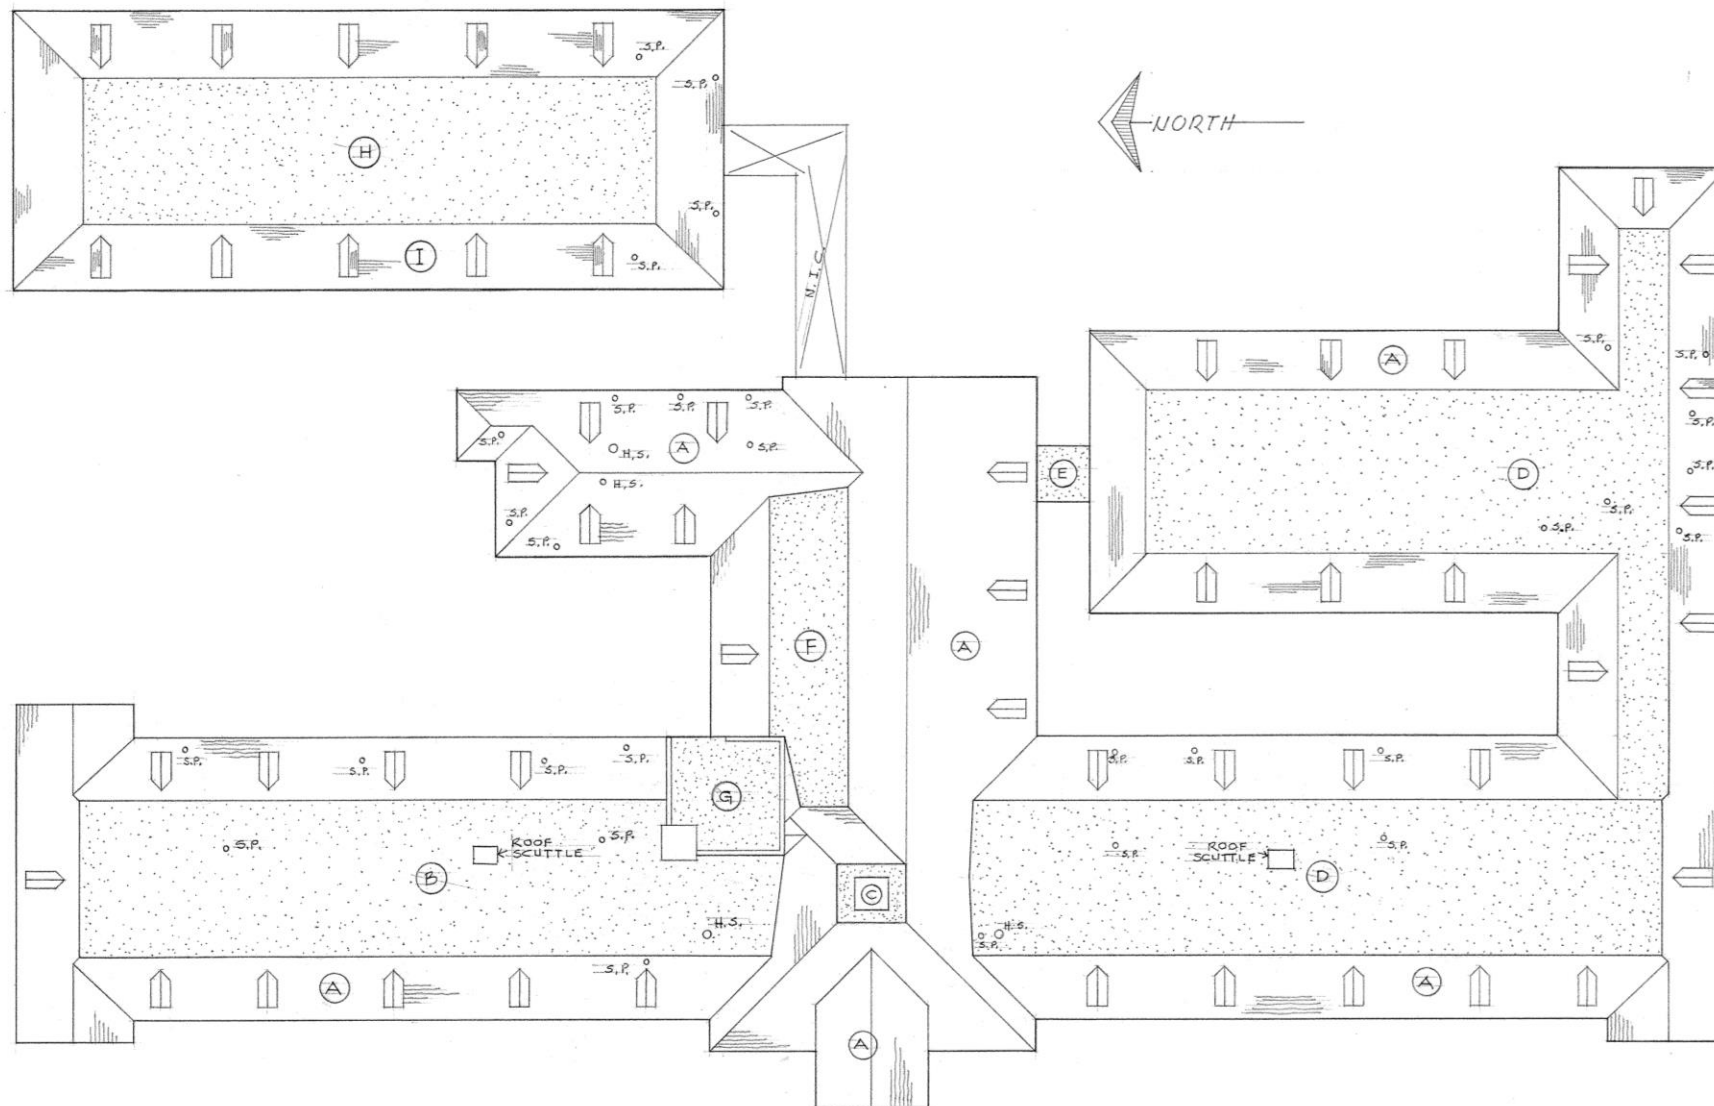

ROOF PLAN

LEGEND



BUILT-UP ROOF



ASPHALT SHINGLES

No.	DATE	REMARKS	BY
REVISIONS			
DRAWN BY		NAME DATE	
CK'D BY		U.S.C. 4/9/66	
APP'D BY		BOARD OF EDUCATION OF THE MEMPHIS CITY SCHOOLS	
APP'D BY			
APP'D BY			
APP'D BY			
APP'D BY			
SCALE		SHEET	
No Scale		1 OF 1	
SCHOOL		DRAWING No.	
BERCLAIR ELEM.		C-002-29-13	

LAYOUT SHOWING
AREAS TO BE REROOFED