


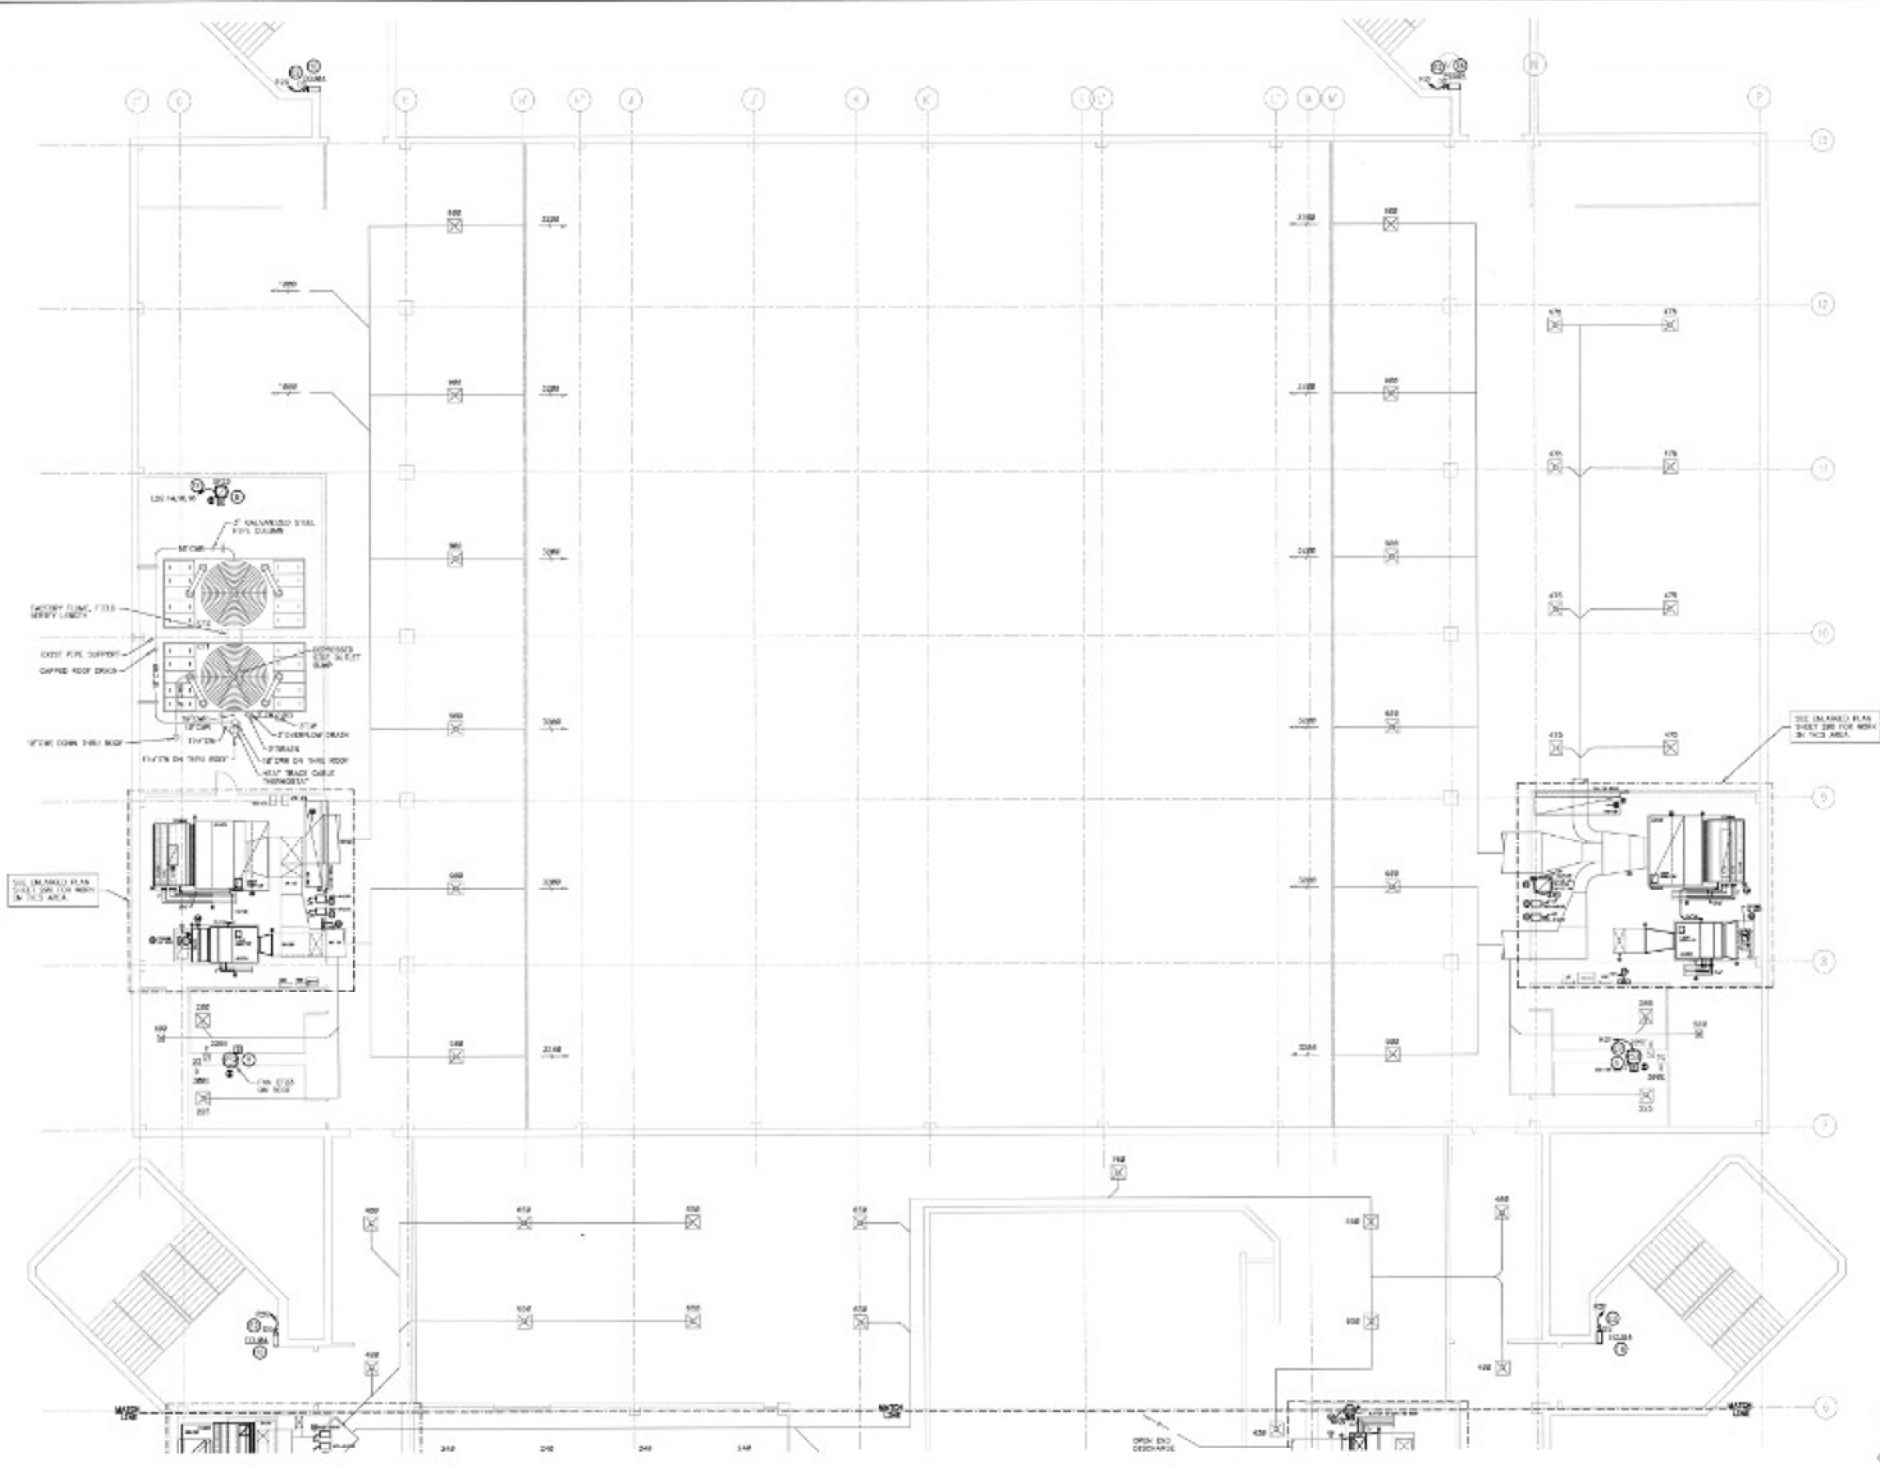

SECOND FLOOR PLAN - AREA D
1/4" = 1'-0"



DATE: 10/1/10
DRAWN: C.M.
CHECKED: S.M.
PROJECT: CRAIGMONT HIGH SCHOOL
SHEET: 100
P.LAN