

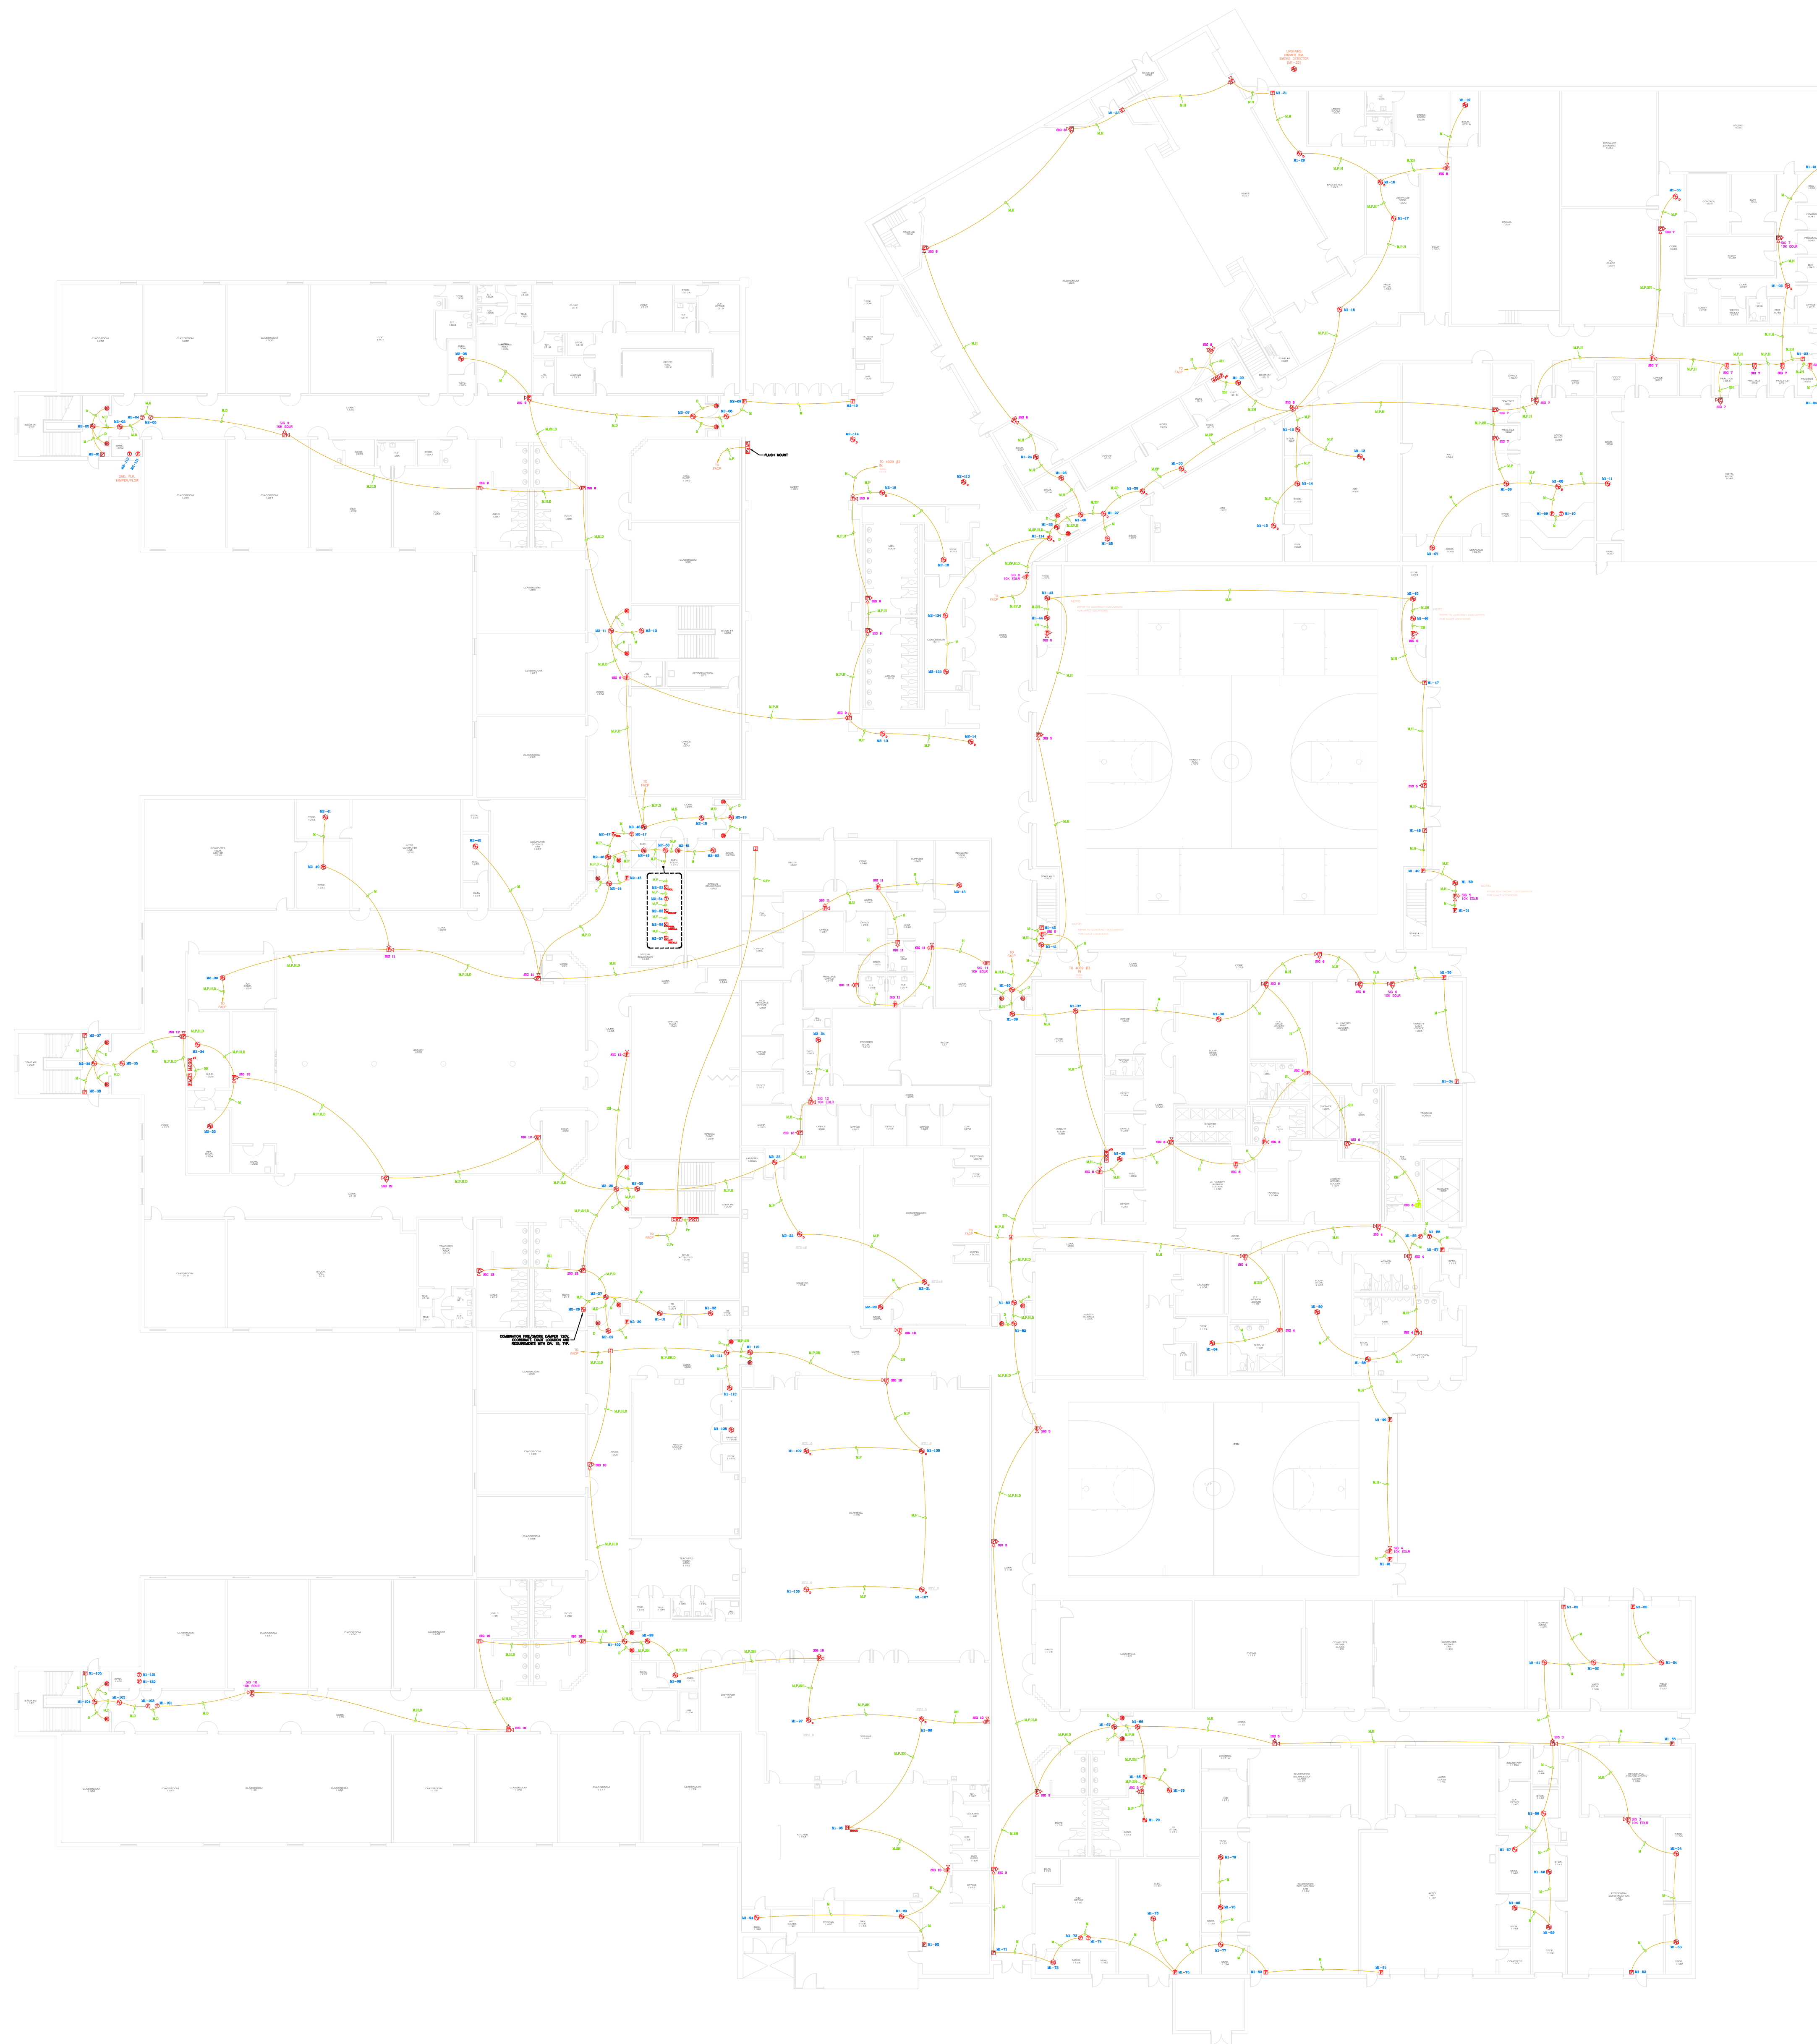



FIRE ALARM — 1ST. FLOOR PLAN — OVERALL
SCALE: N.T.S.

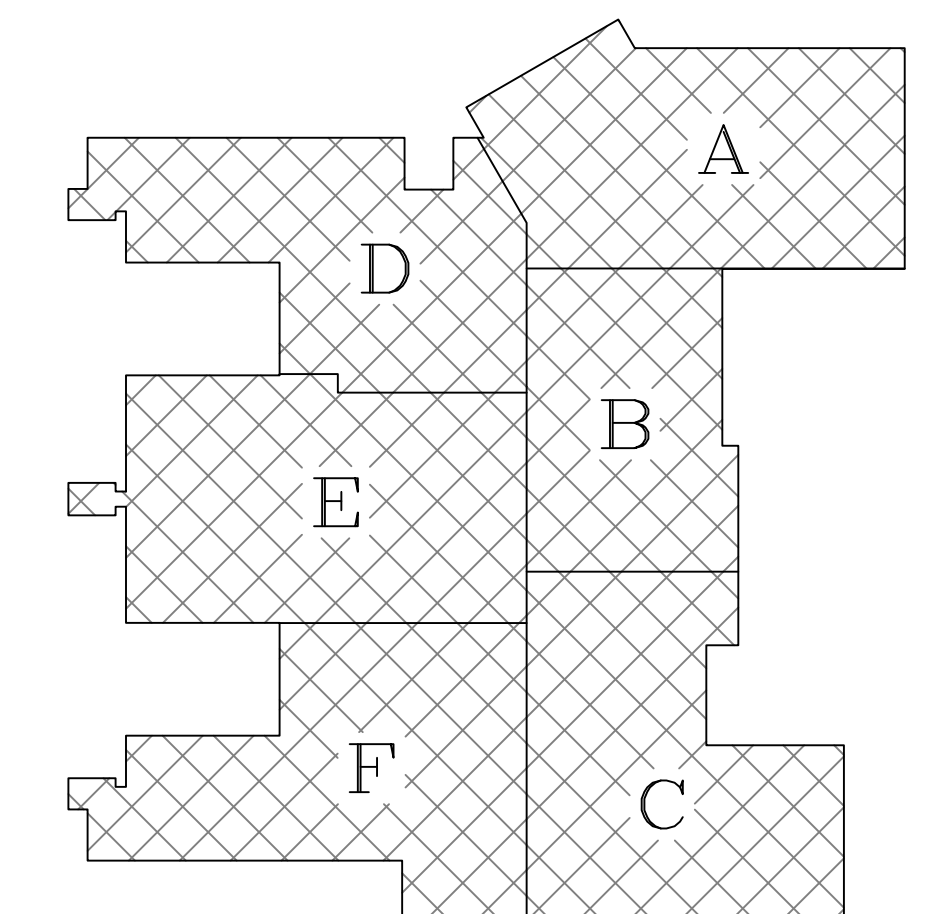


KAY PLAN

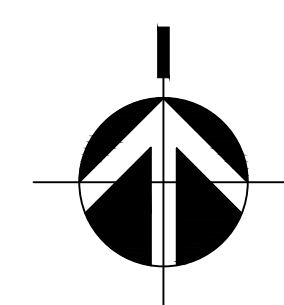


FIRE ALARM — 1ST. FLOOR PLAN — AREA "A"
SCALE: 1/8" = 1'-0"

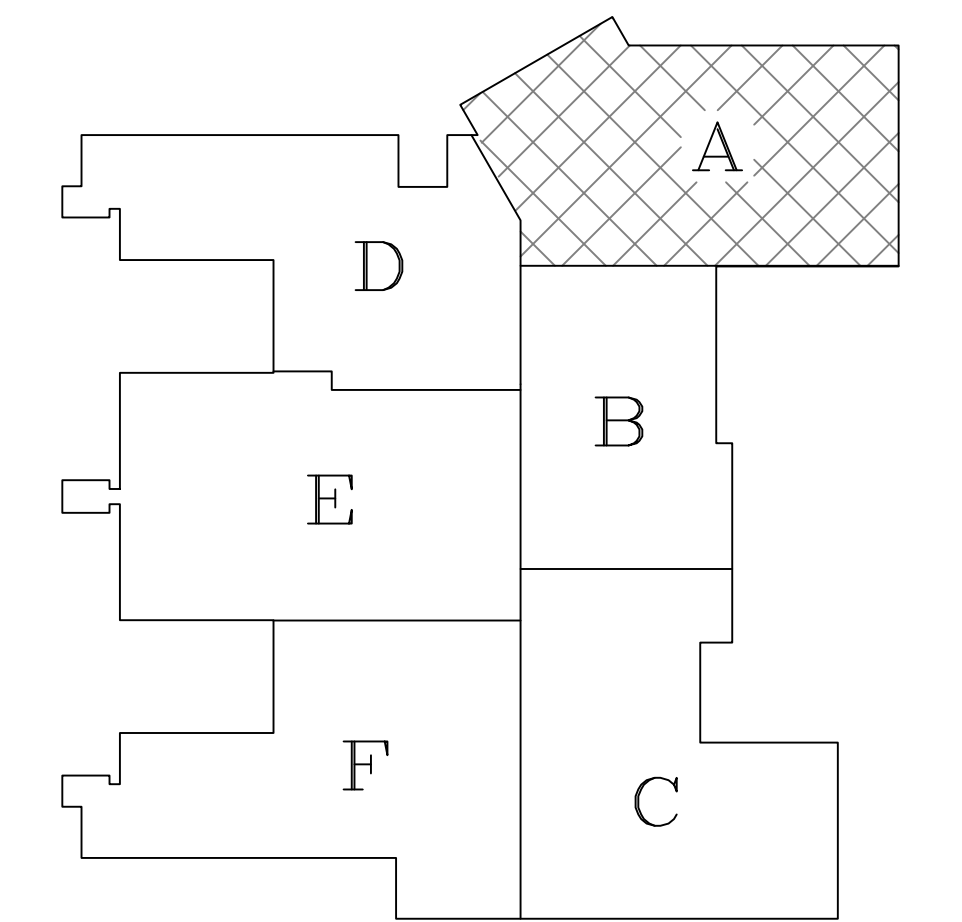


KAY PLAN

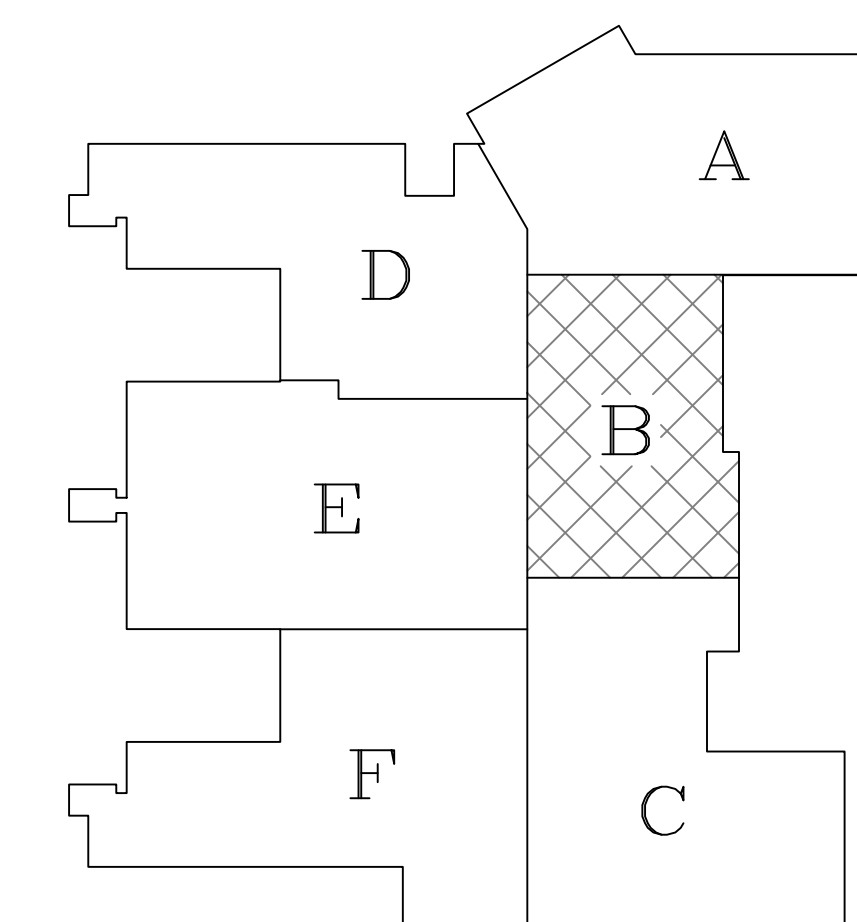


KAY PLAN

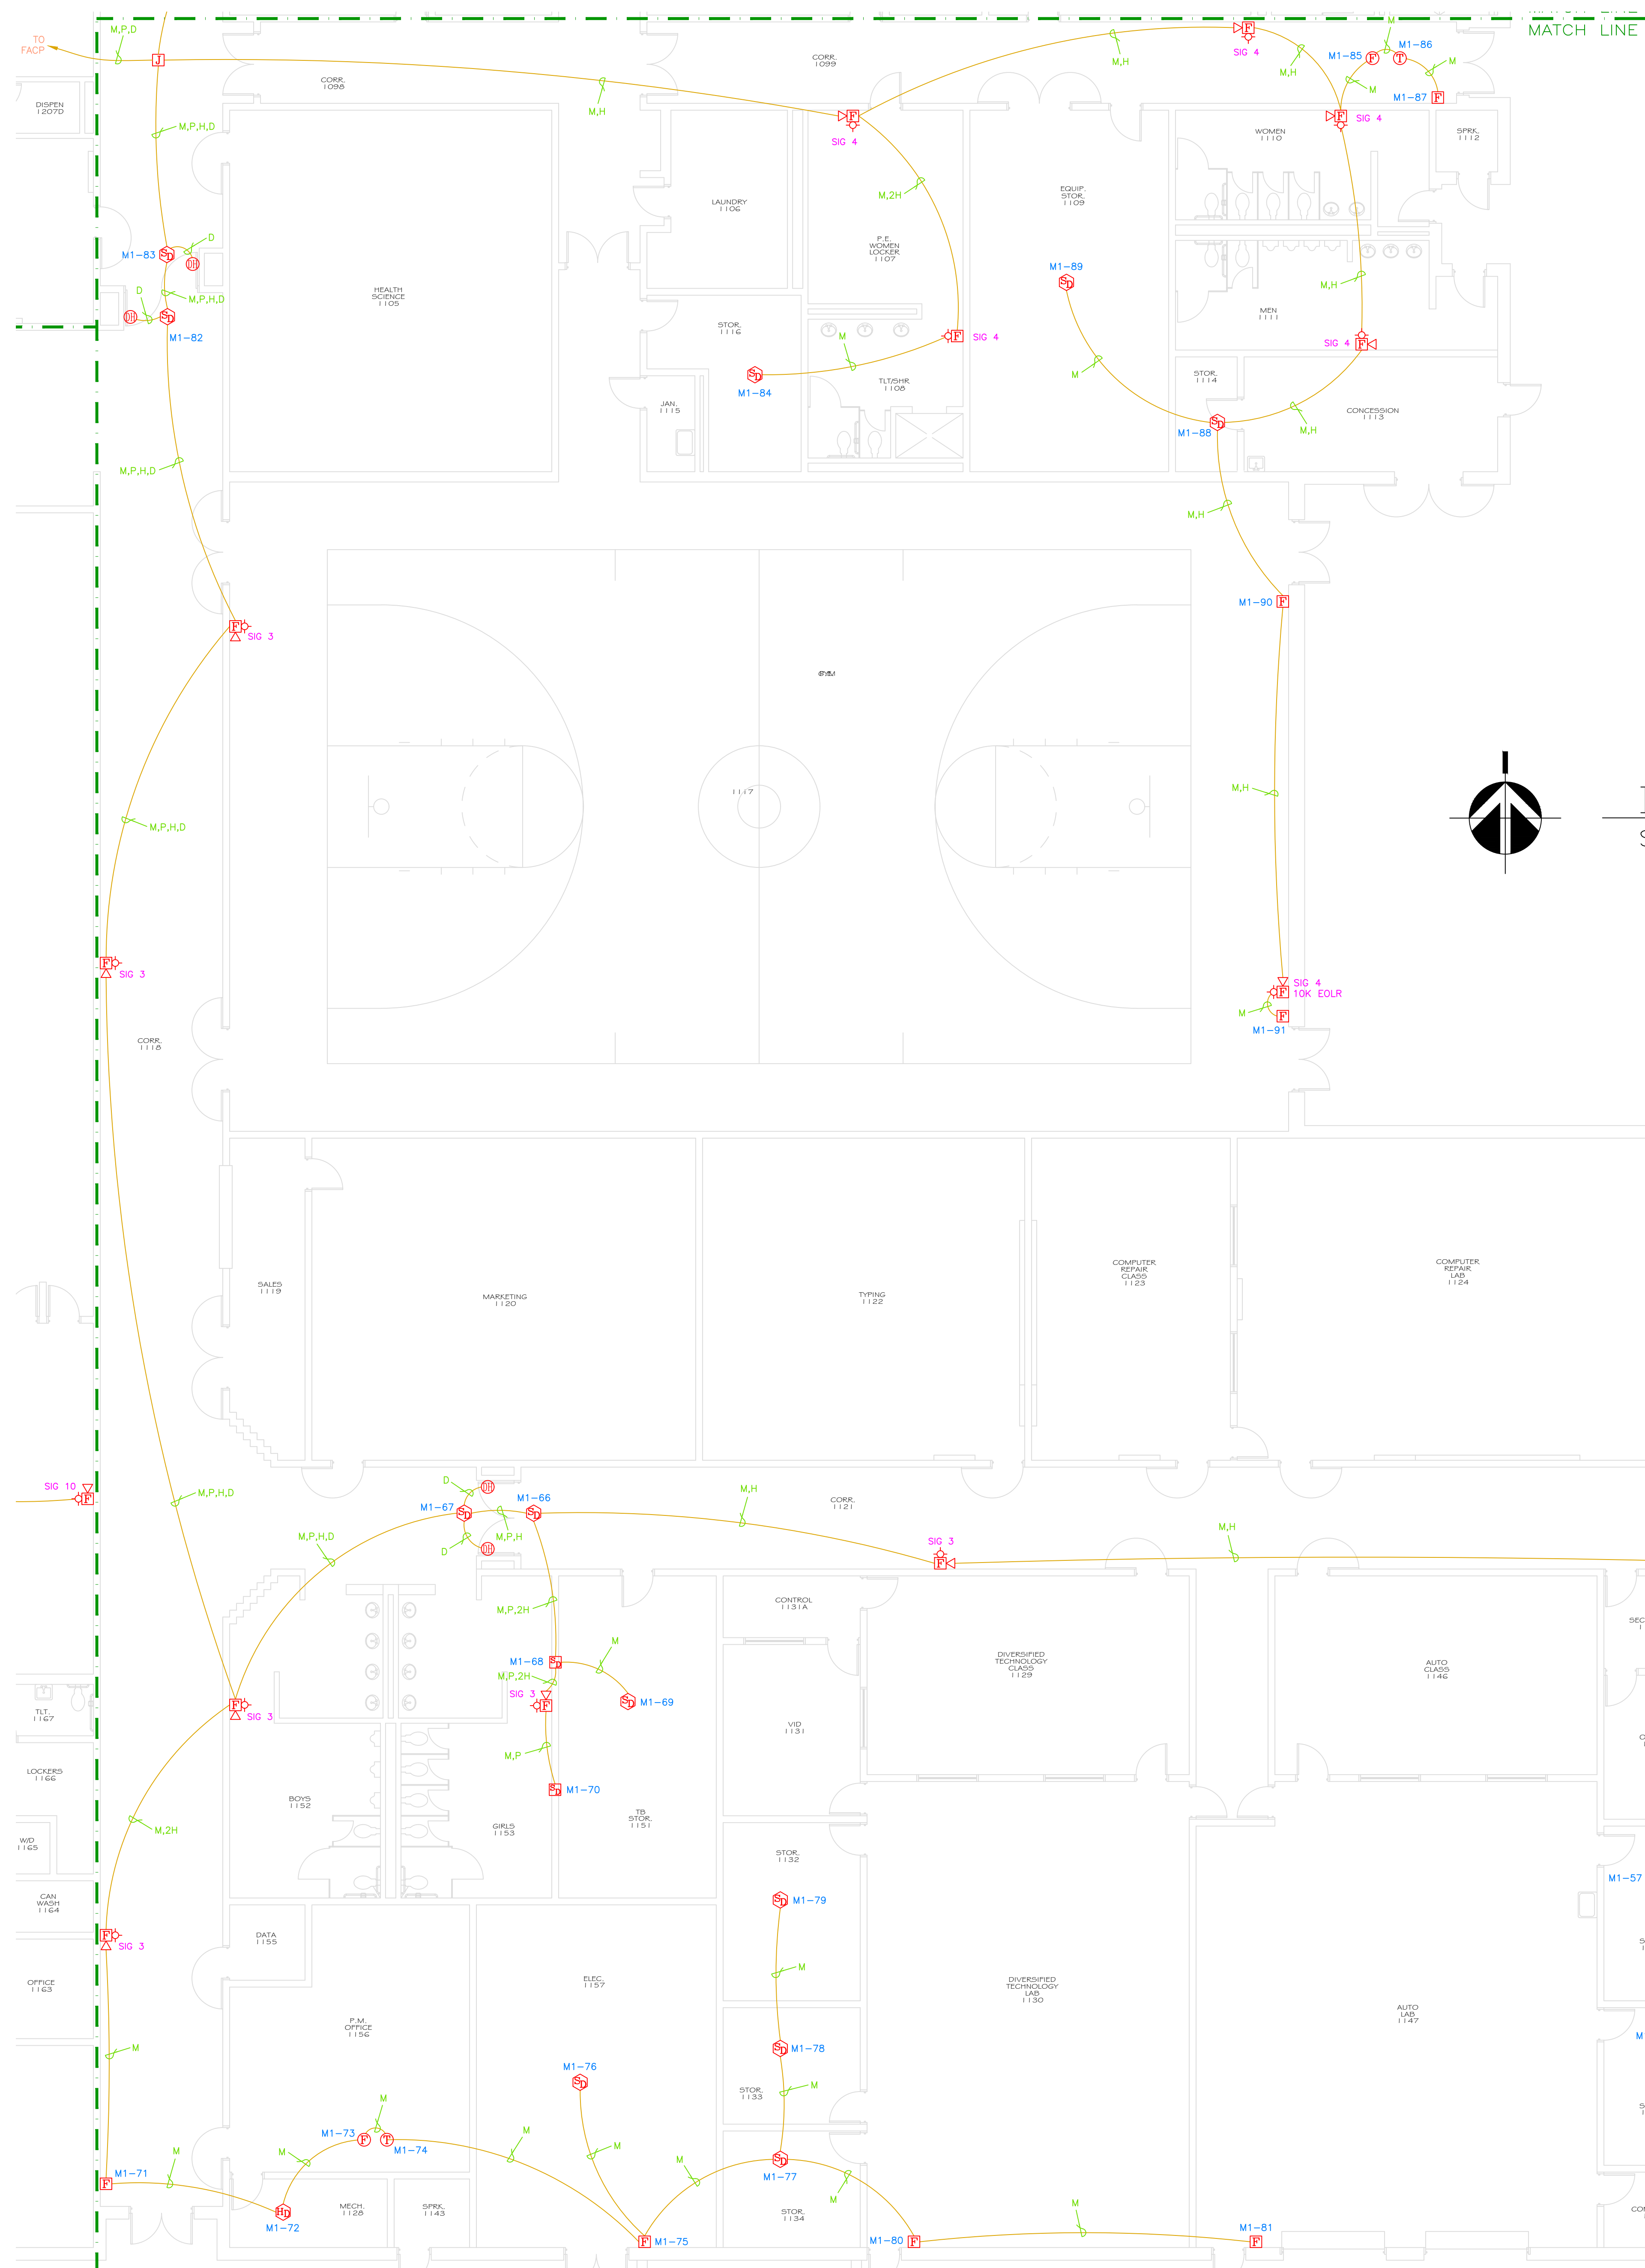



FIRE ALARM — 1ST. FLOOR PLAN — AREA "C"
SCALE: 1/8" = 1'-0"

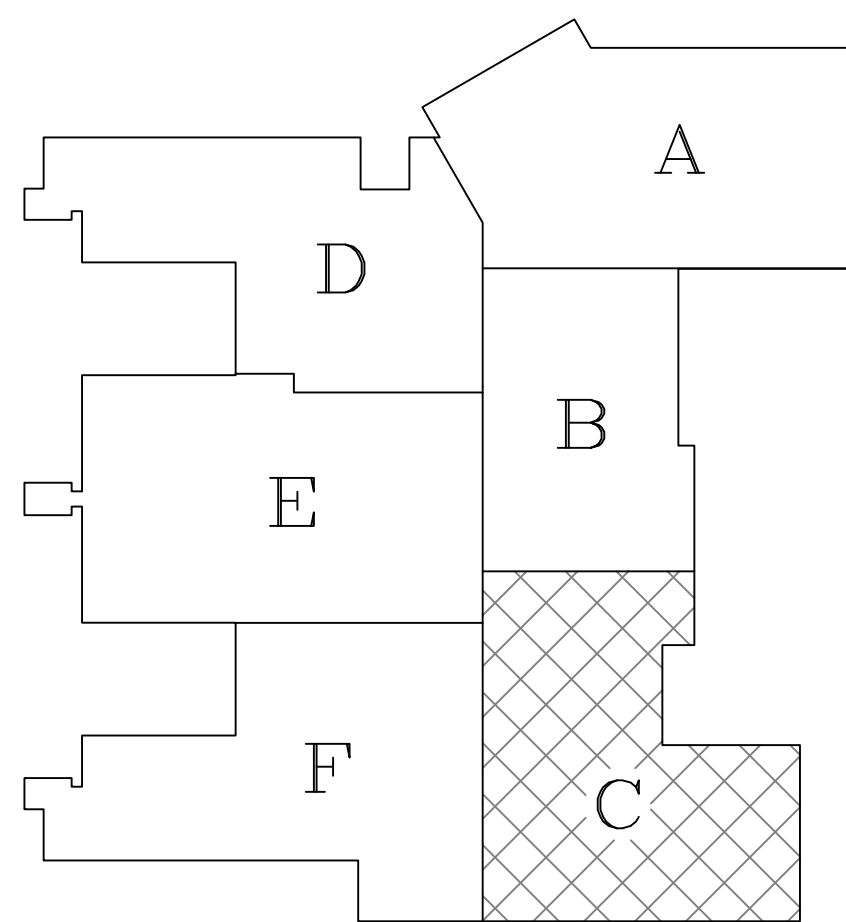


KAY PLAN

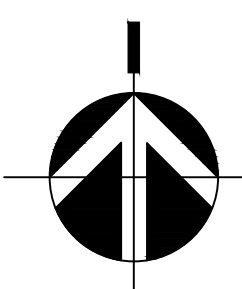


FIRE ALARM — 1ST. FLOOR PLAN — AREA "D"
SCALE: 1/8" = 1'-0"

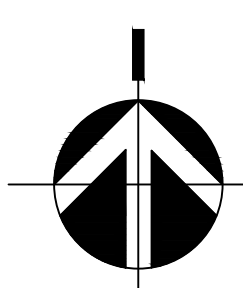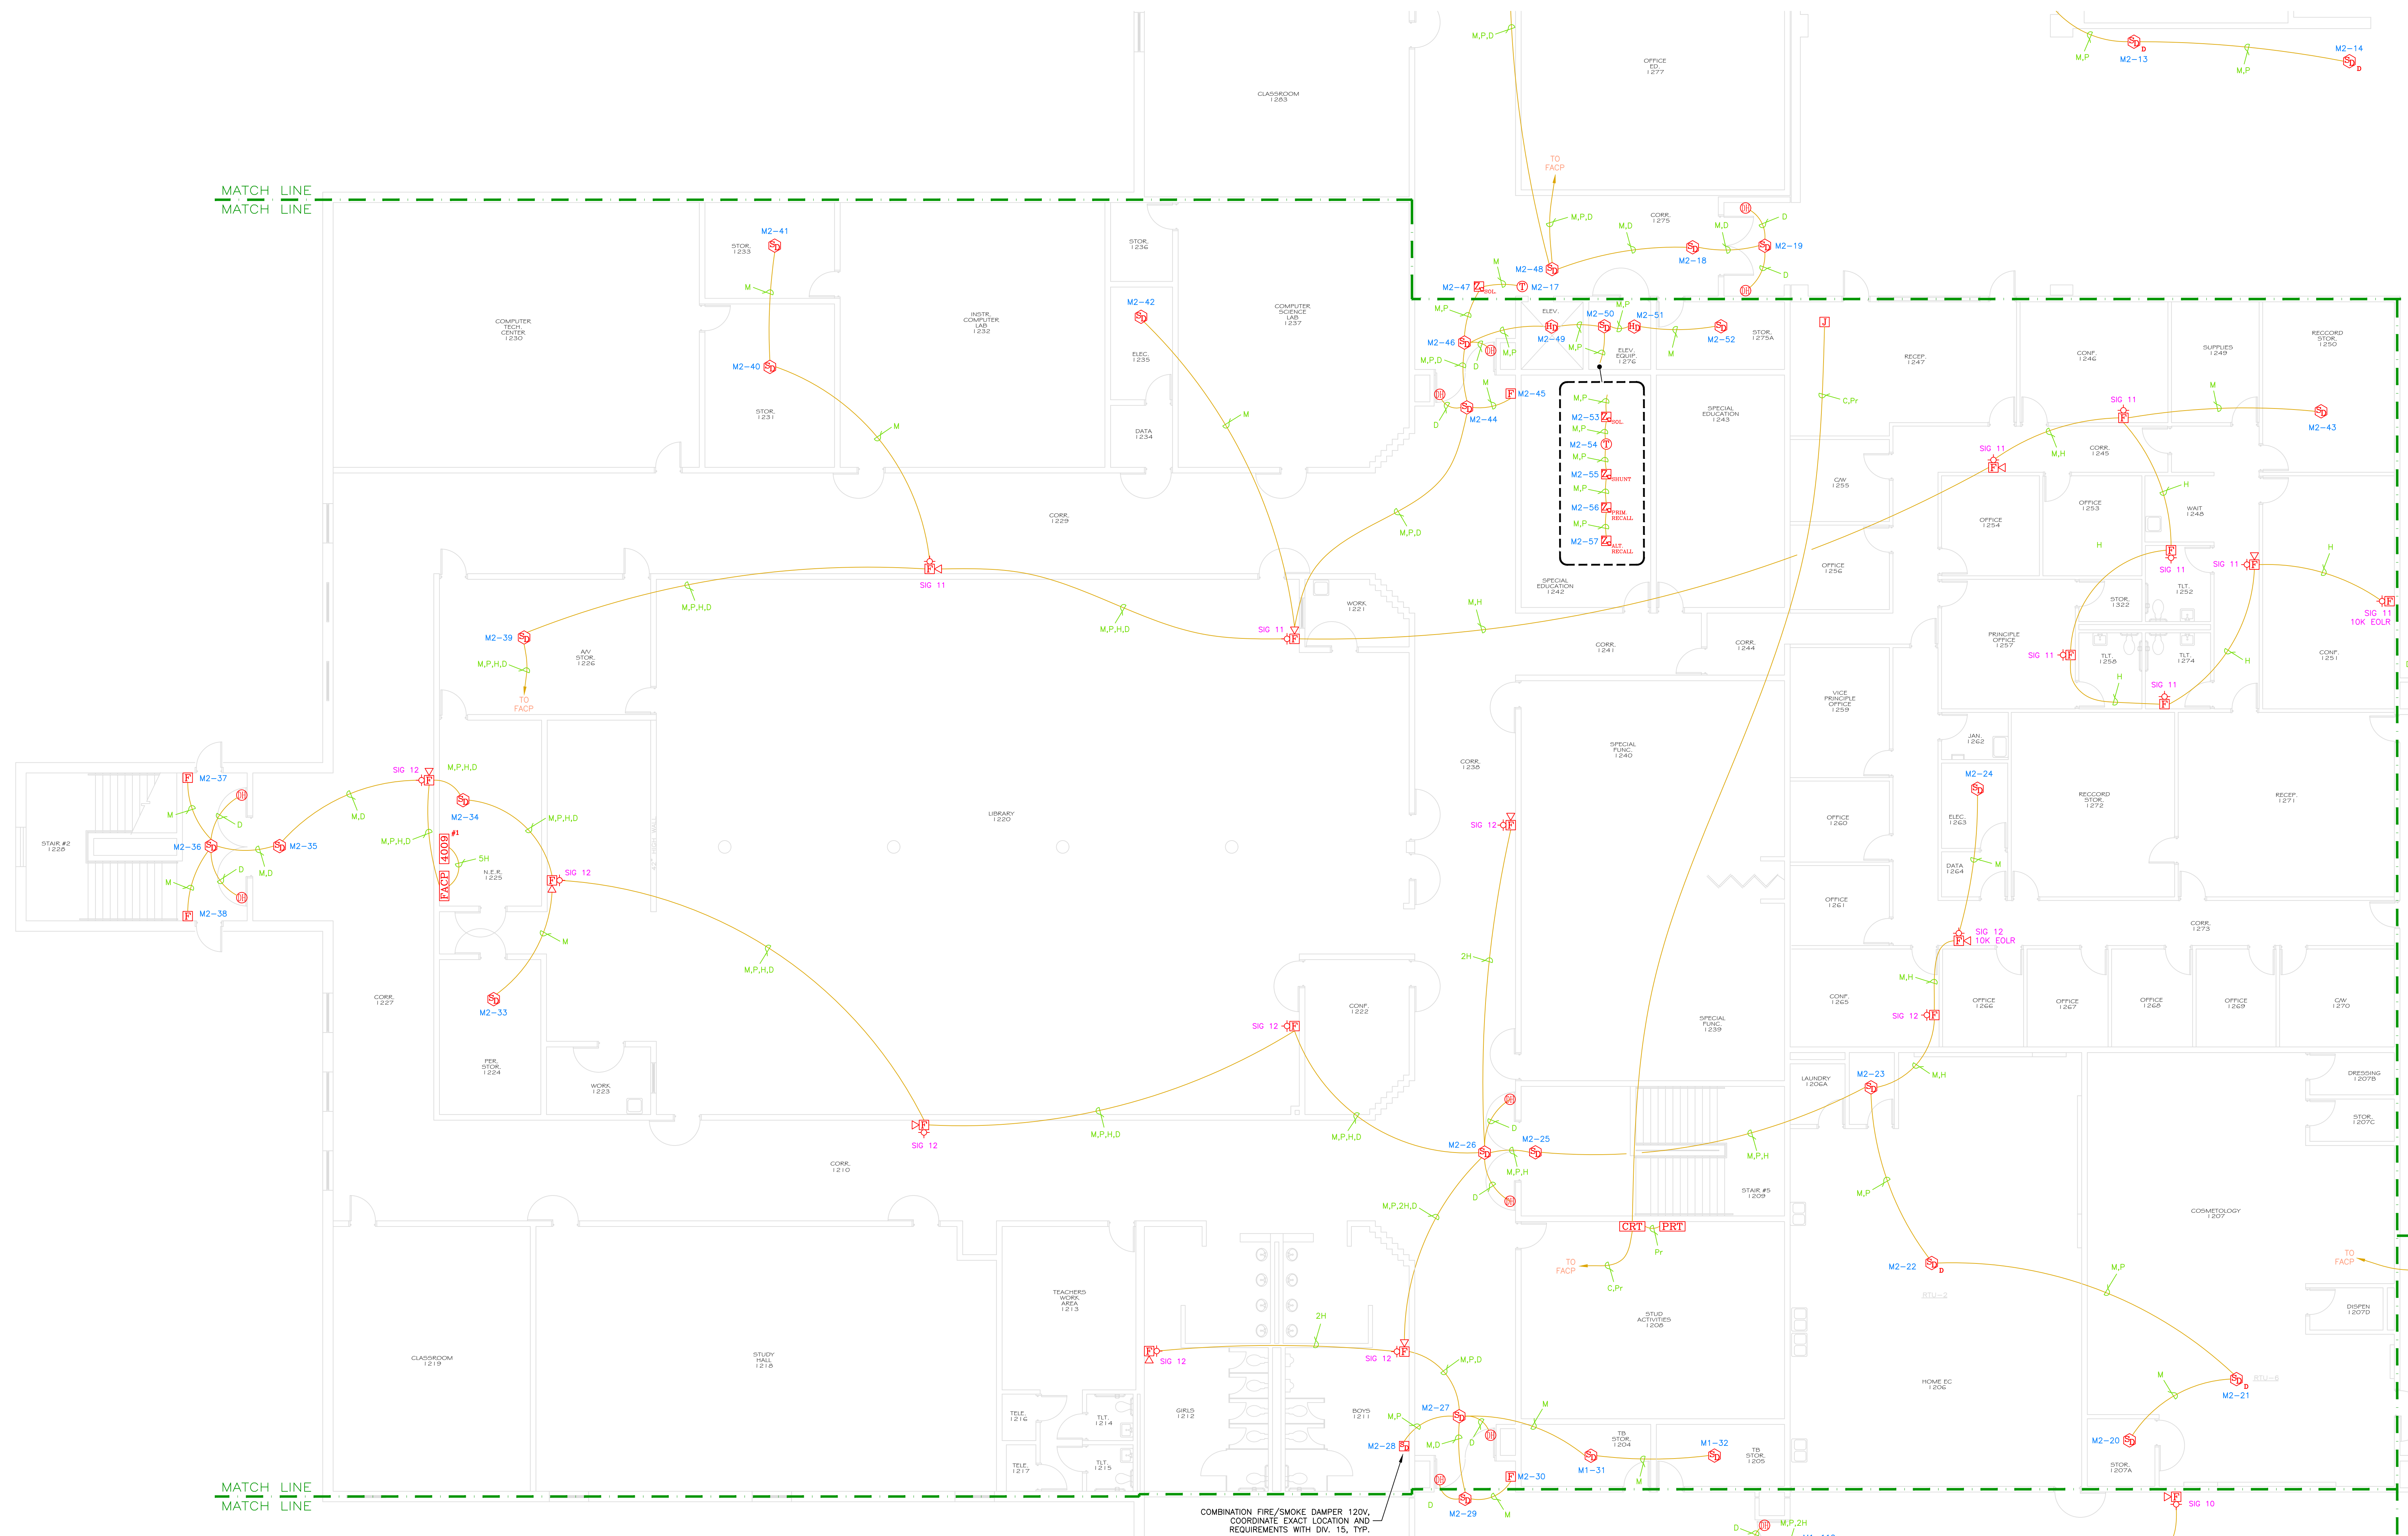


FIRE ALARM — 1ST. FLOOR PLAN — AREA "E"
SCALE: 1/8" = 1'-0"

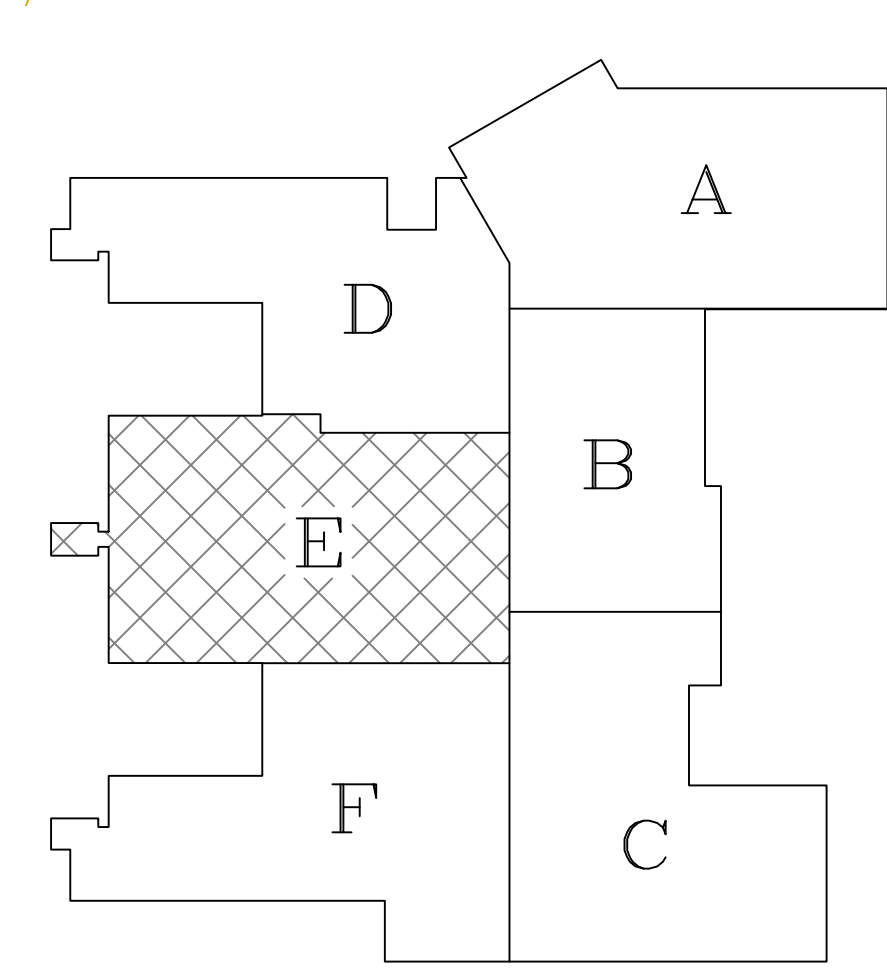



KAY PLAN

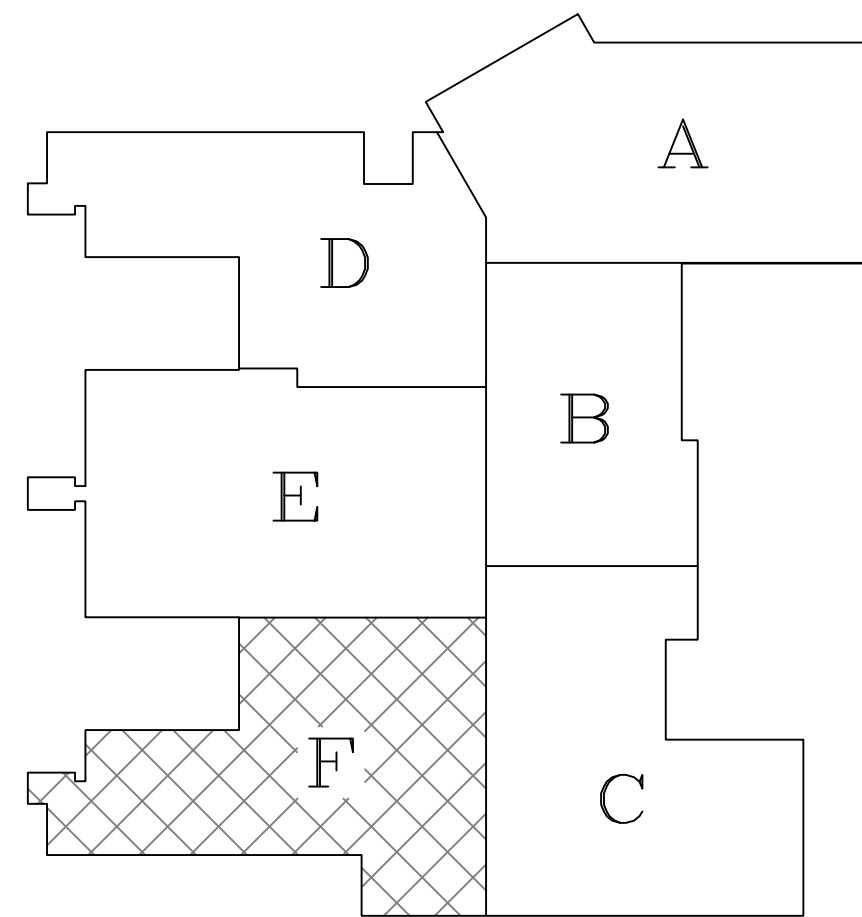


KAY PLAN

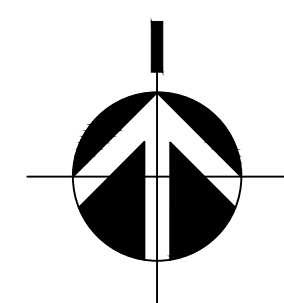



FIRE ALARM — 1ST. FLOOR PLAN — AREA "F"
SCALE: 1/8" = 1'-0"

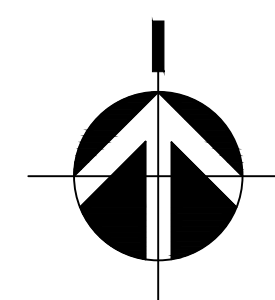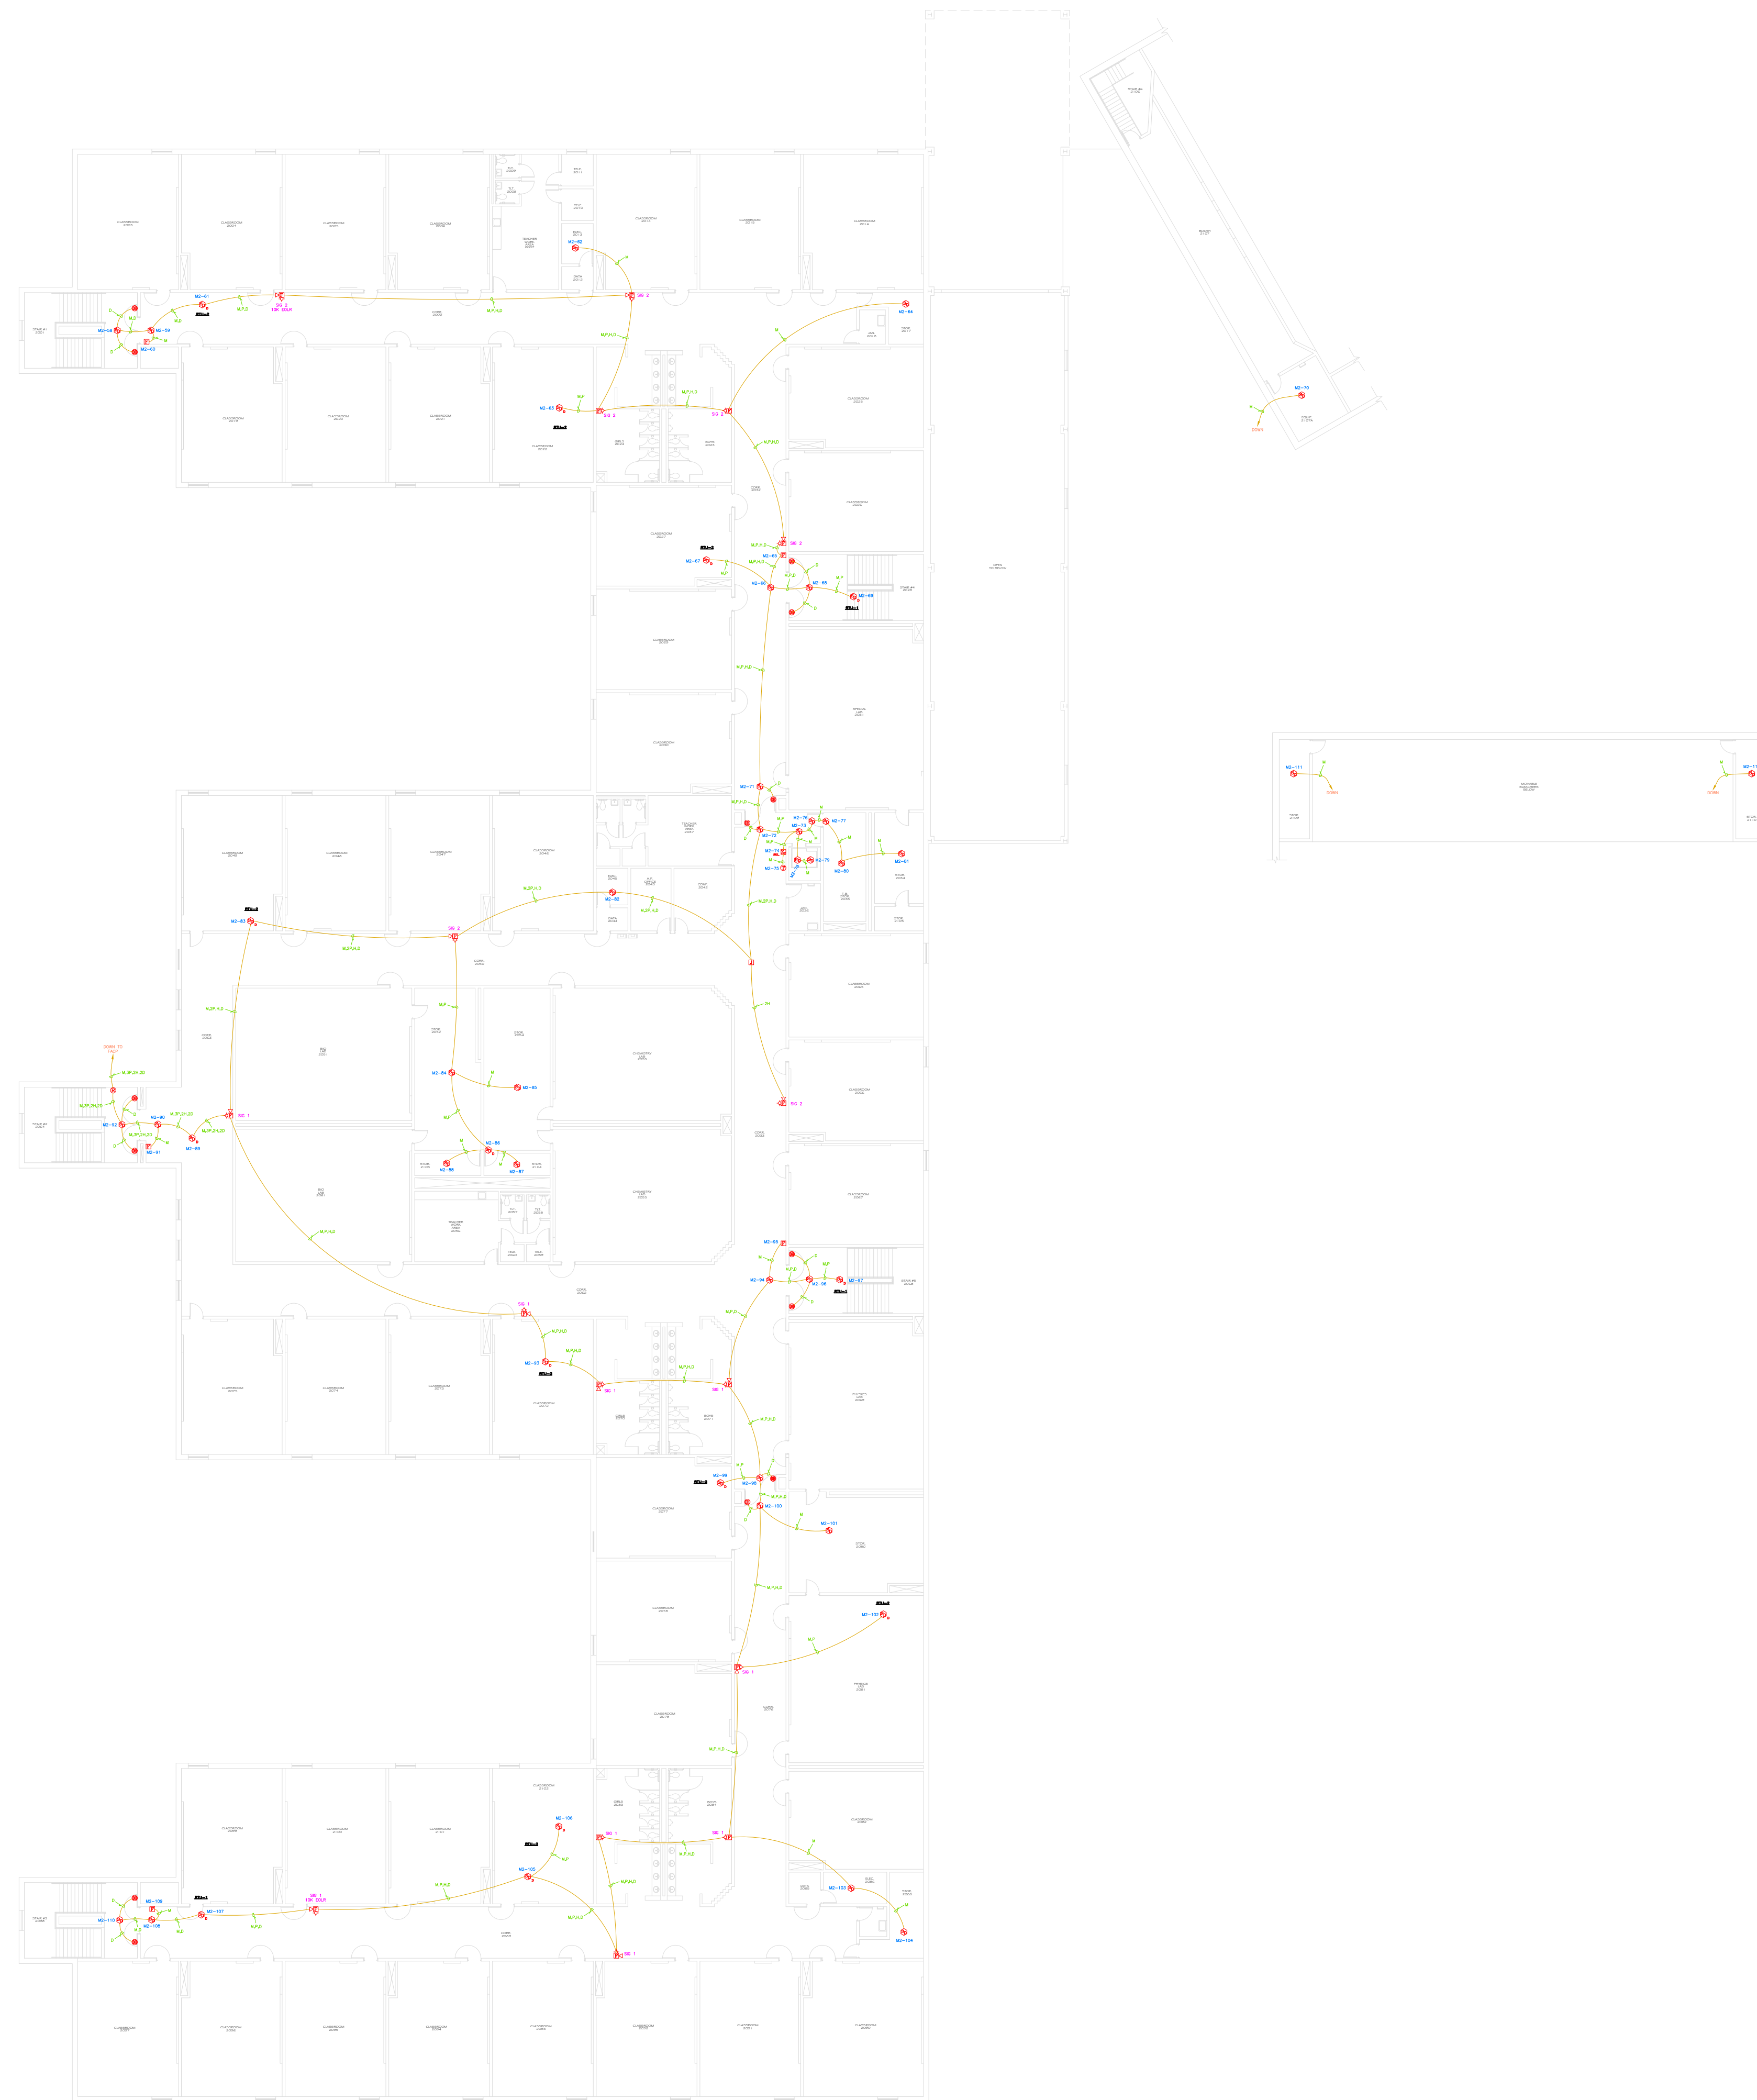



FIRE ALARM — 2ND. FLOOR PLAN — OVERALL
SCALE: N.T.S.

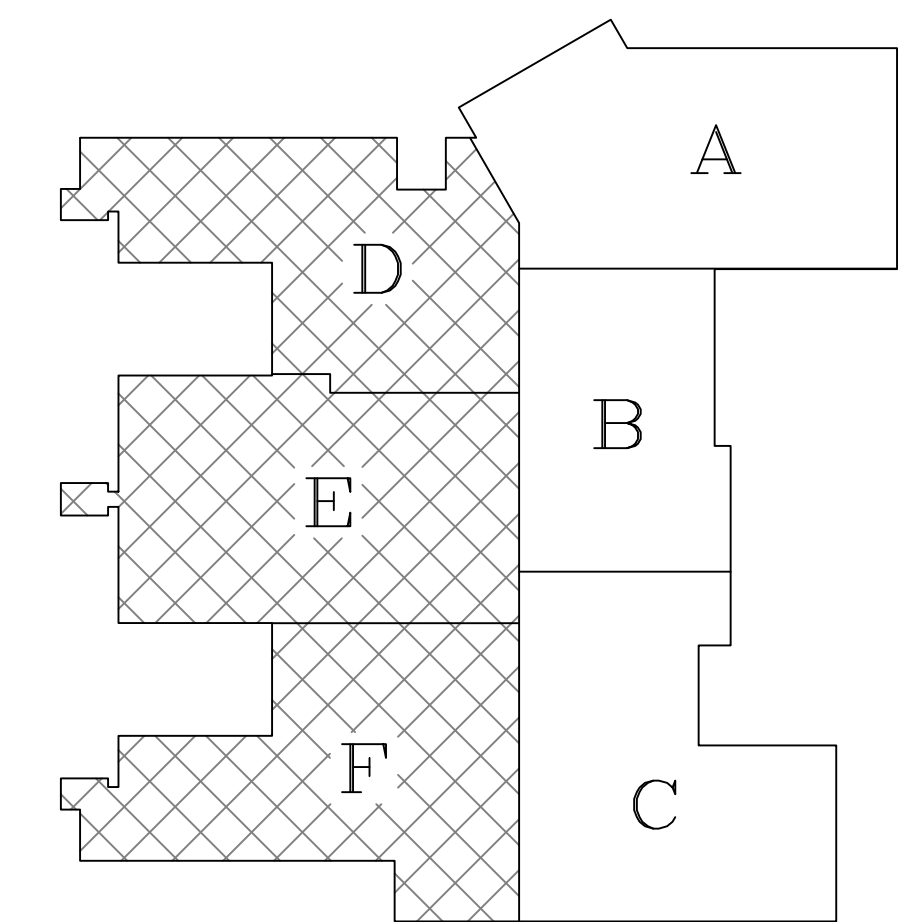


KAY PLAN

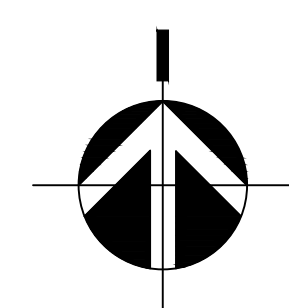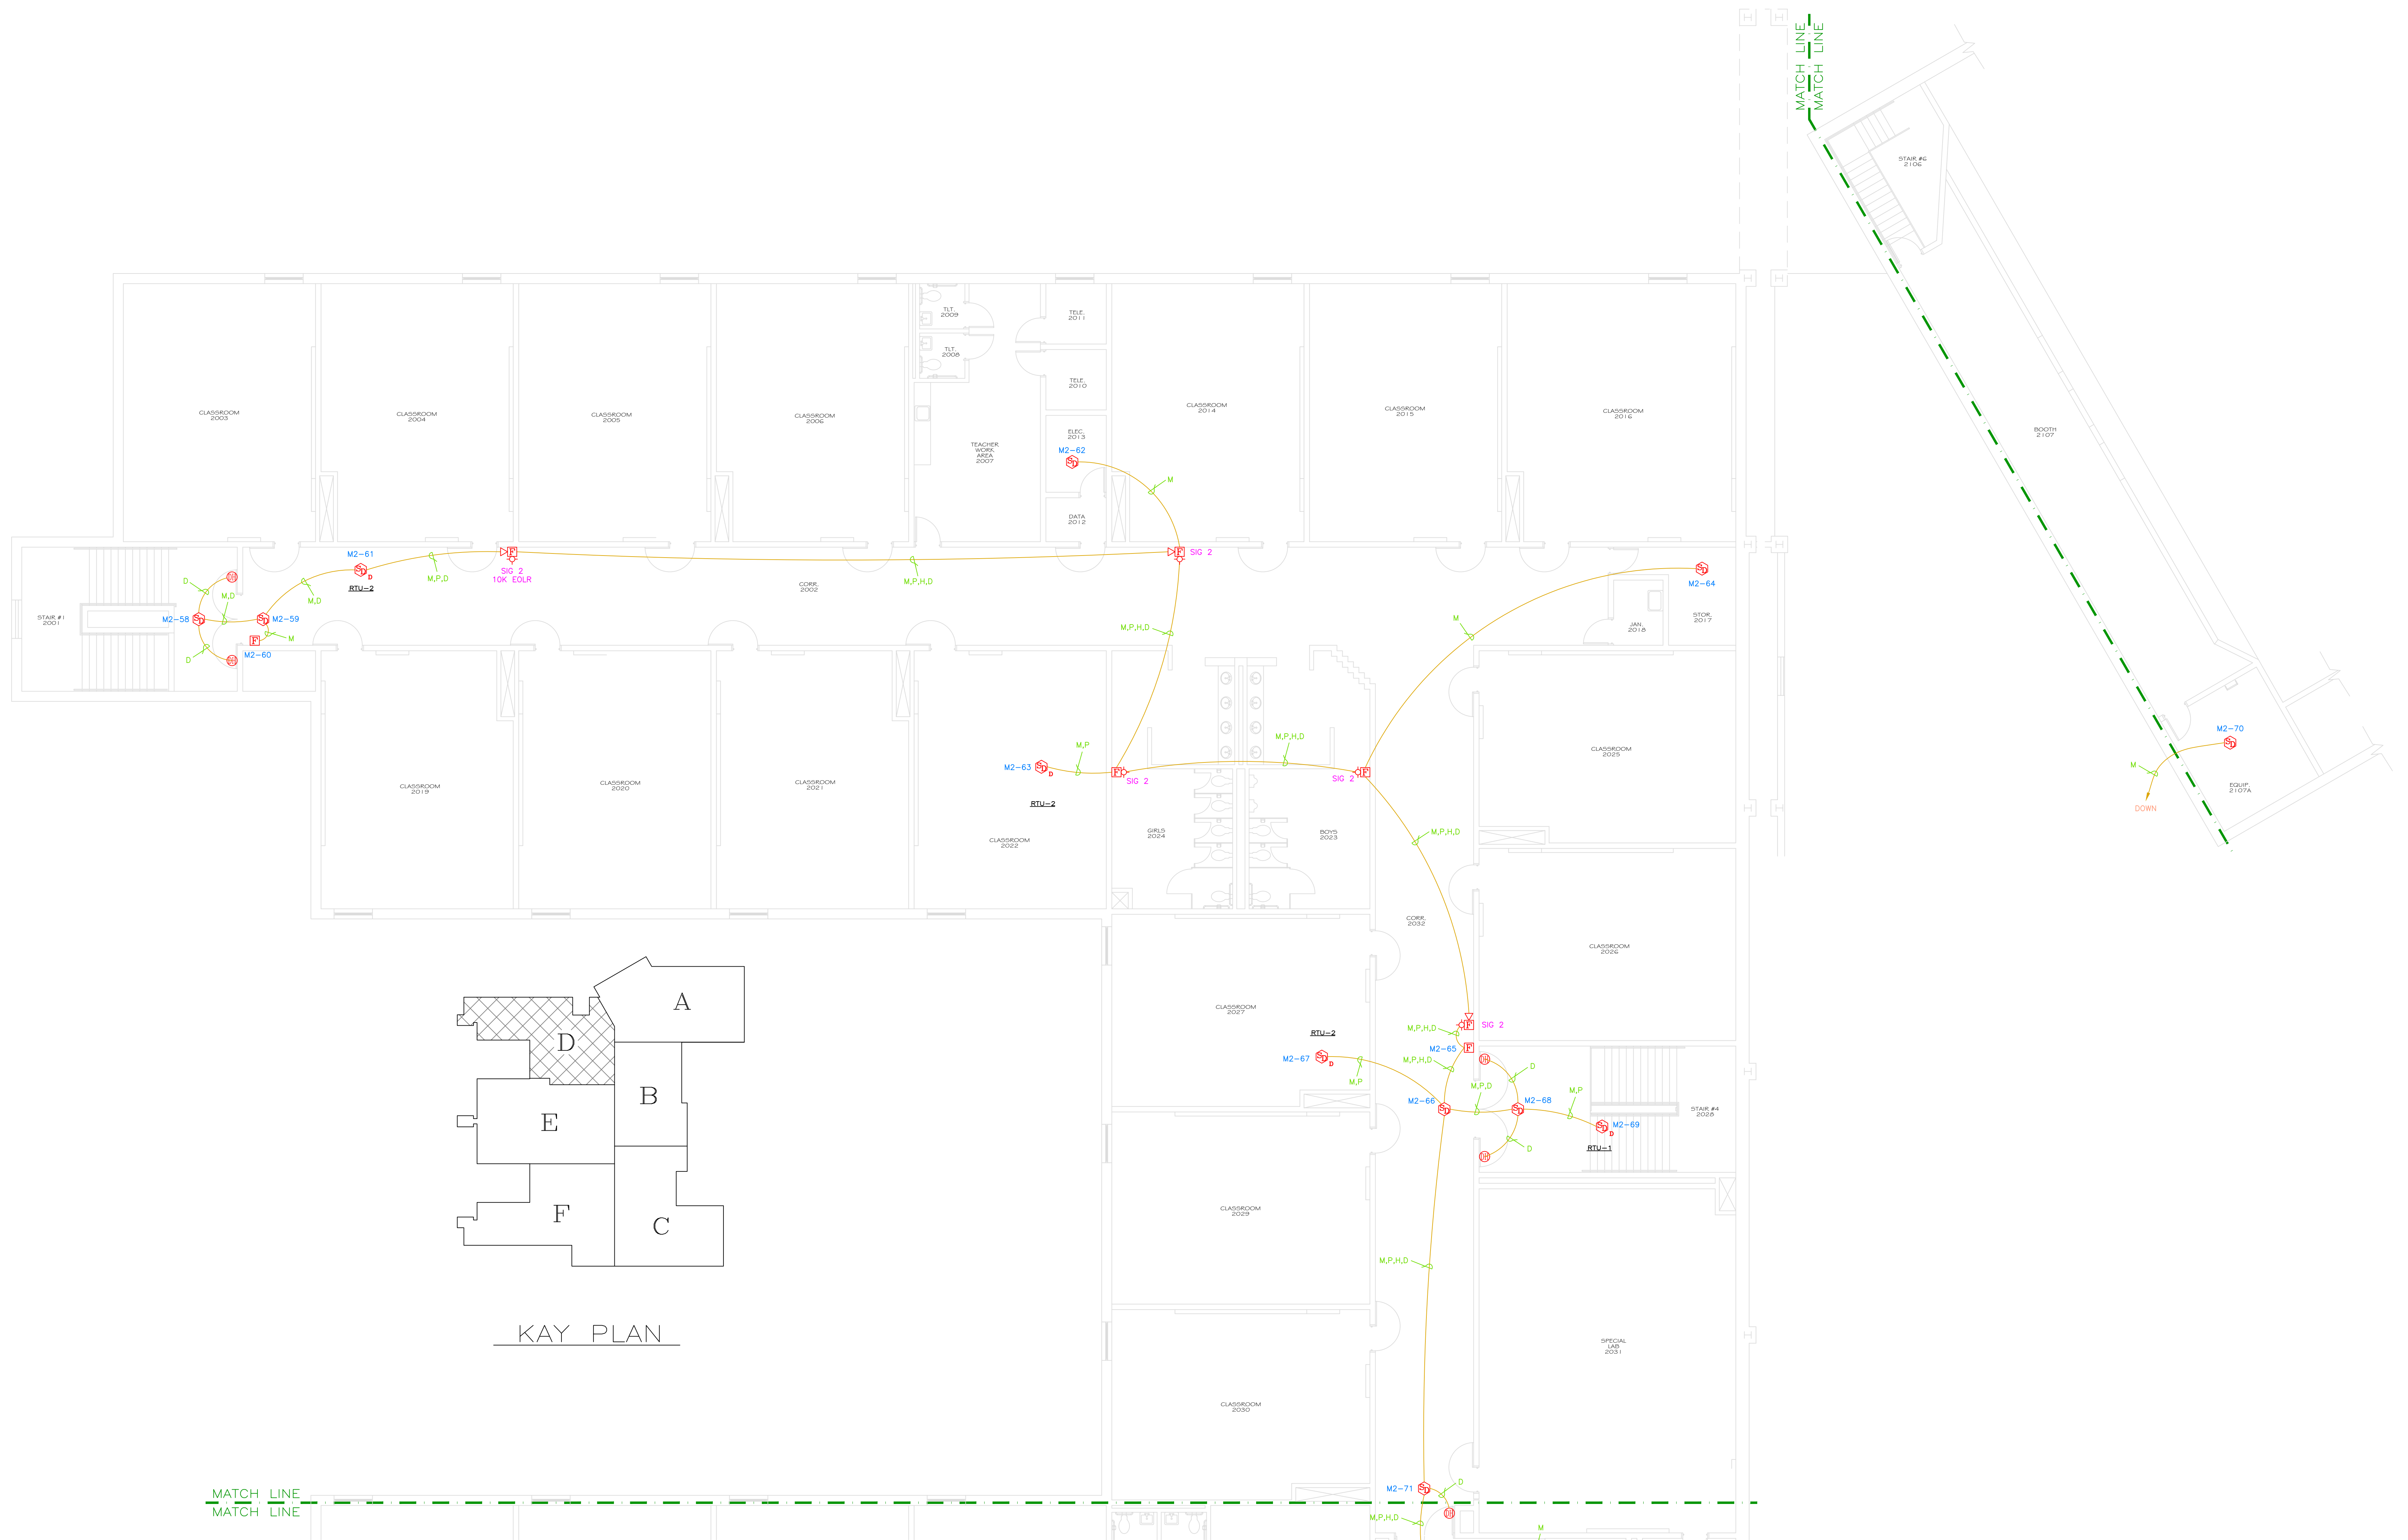



FIRE ALARM — 2ND. FLOOR PLAN — AREA "D"
SCALE: 1/8" = 1'-0"

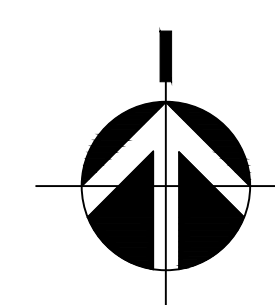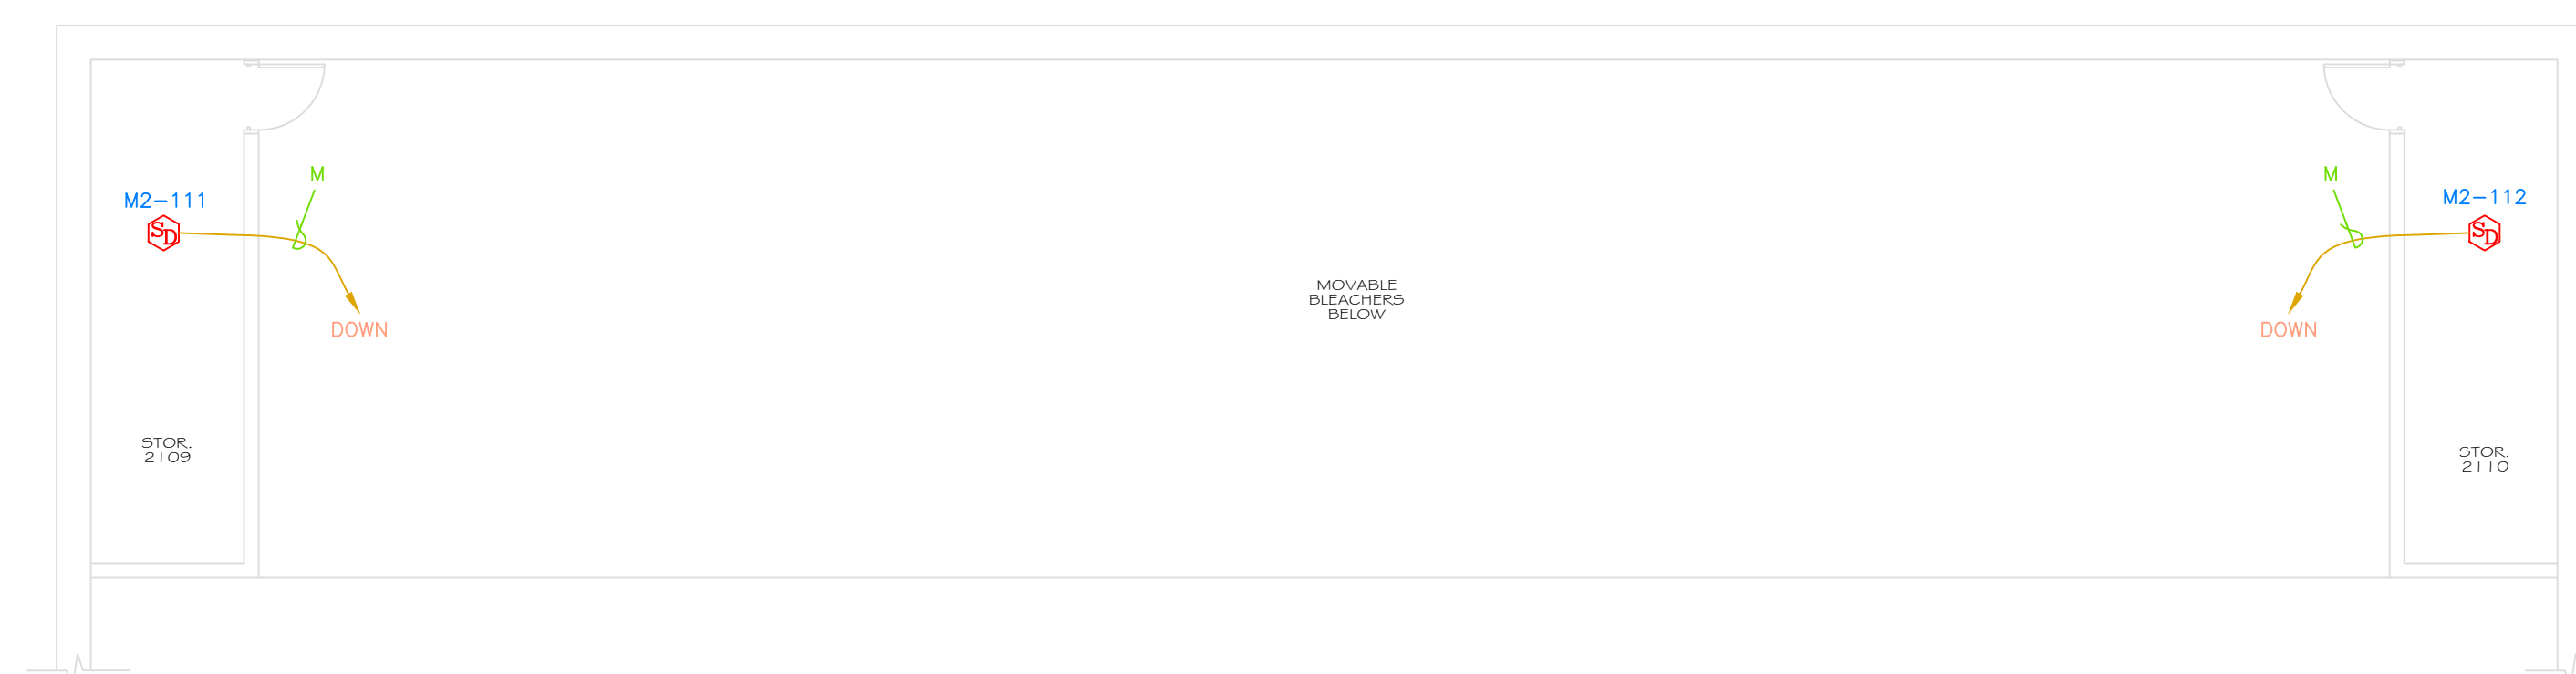


FIRE ALARM — 2ND. FLOOR PLAN — AREA "E"
SCALE: 1/8" = 1'-0"

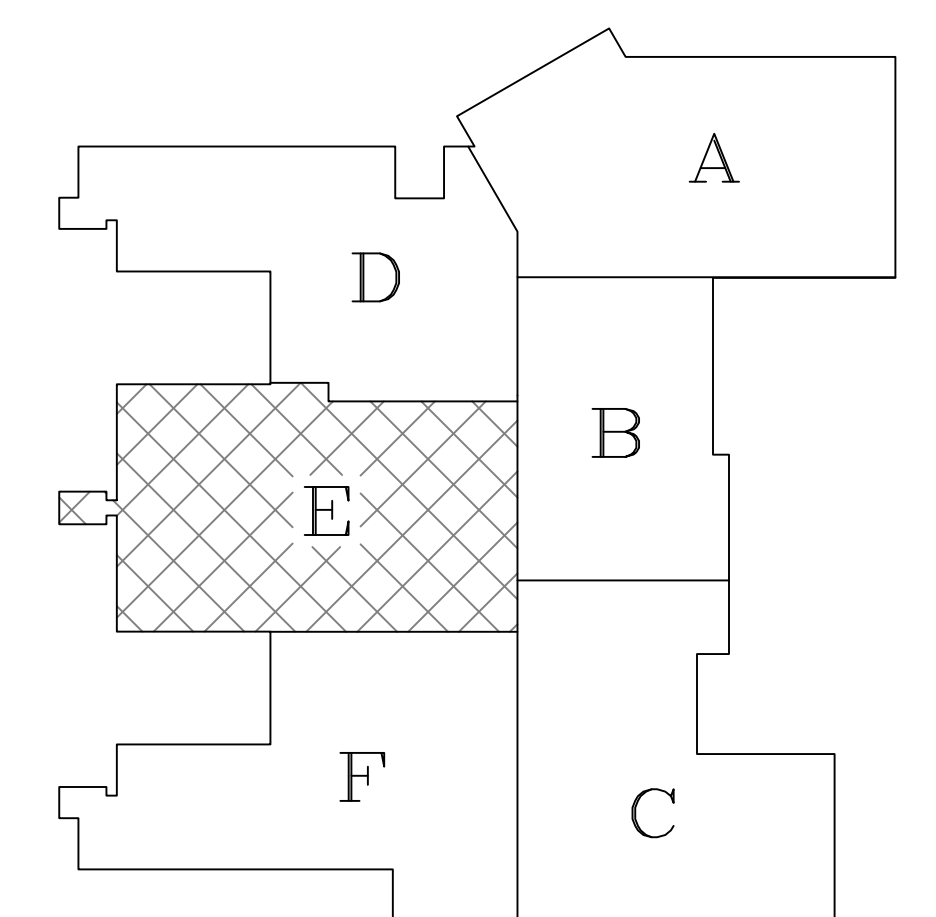

KAY PLAN

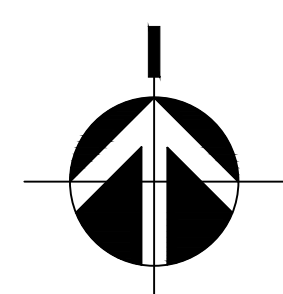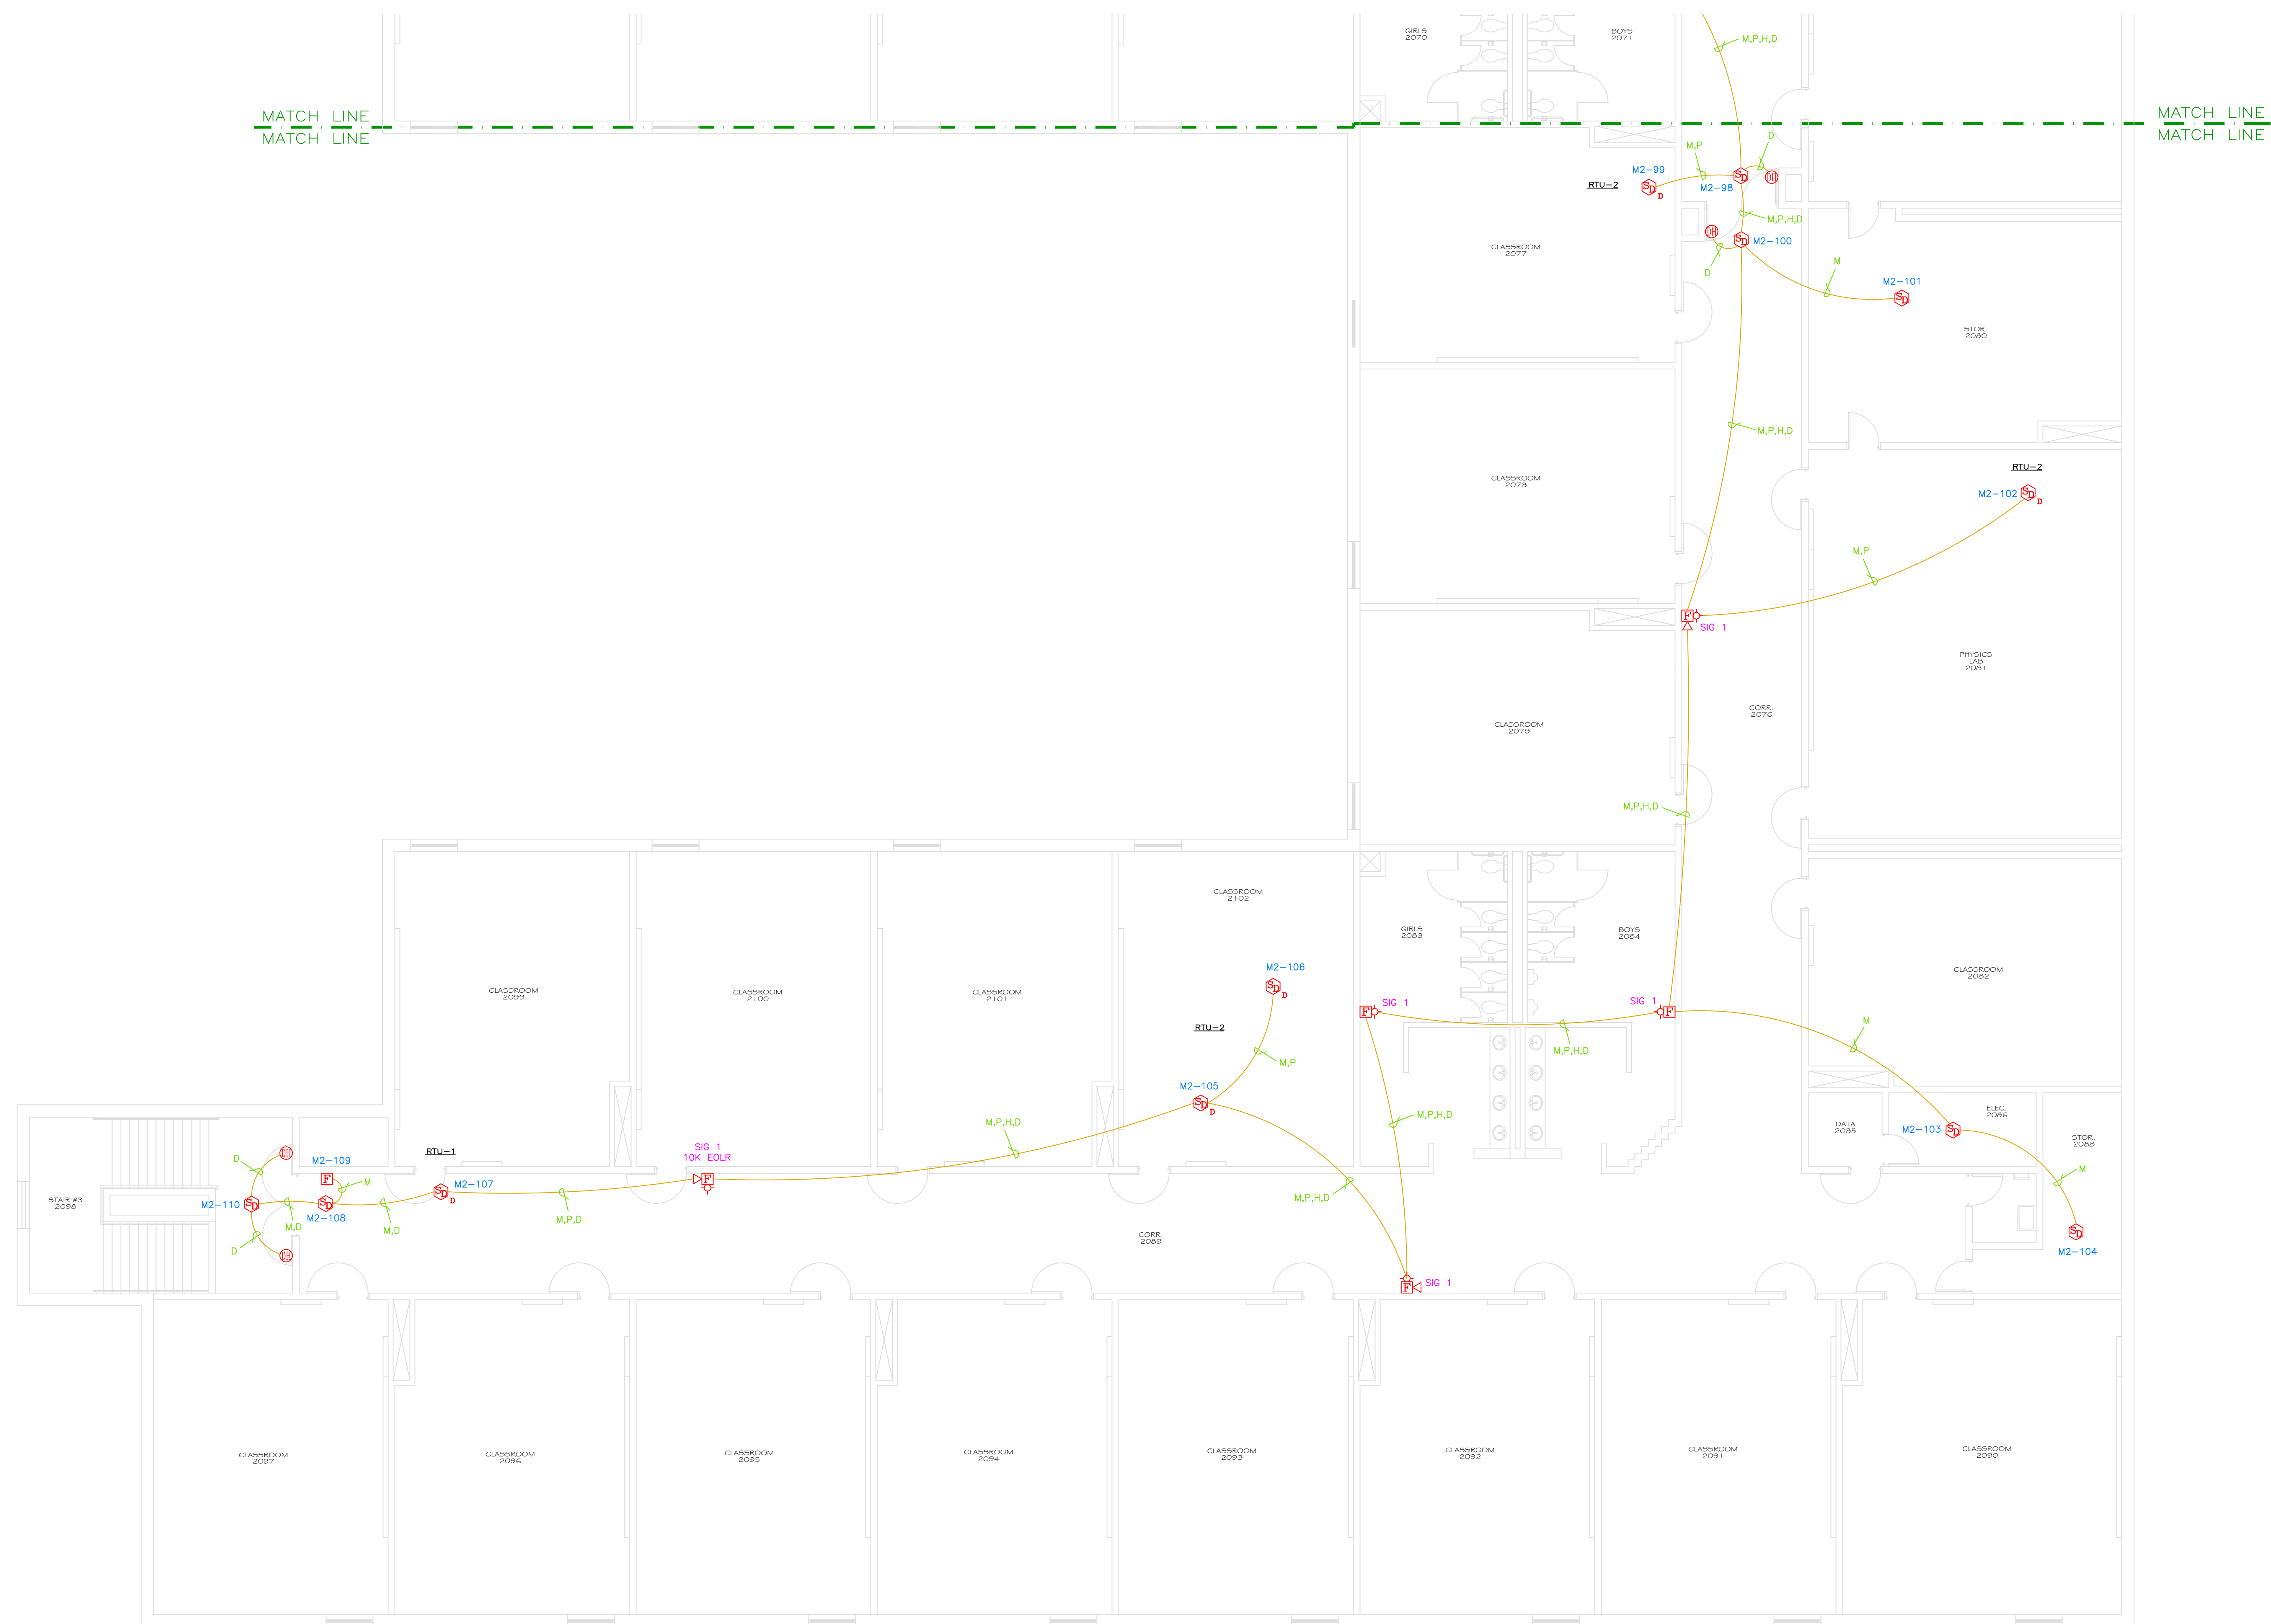

FIRE ALARM — 2ND. FLOOR PLAN — AREA "F"
SCALE: 1/8" = 1'-0"

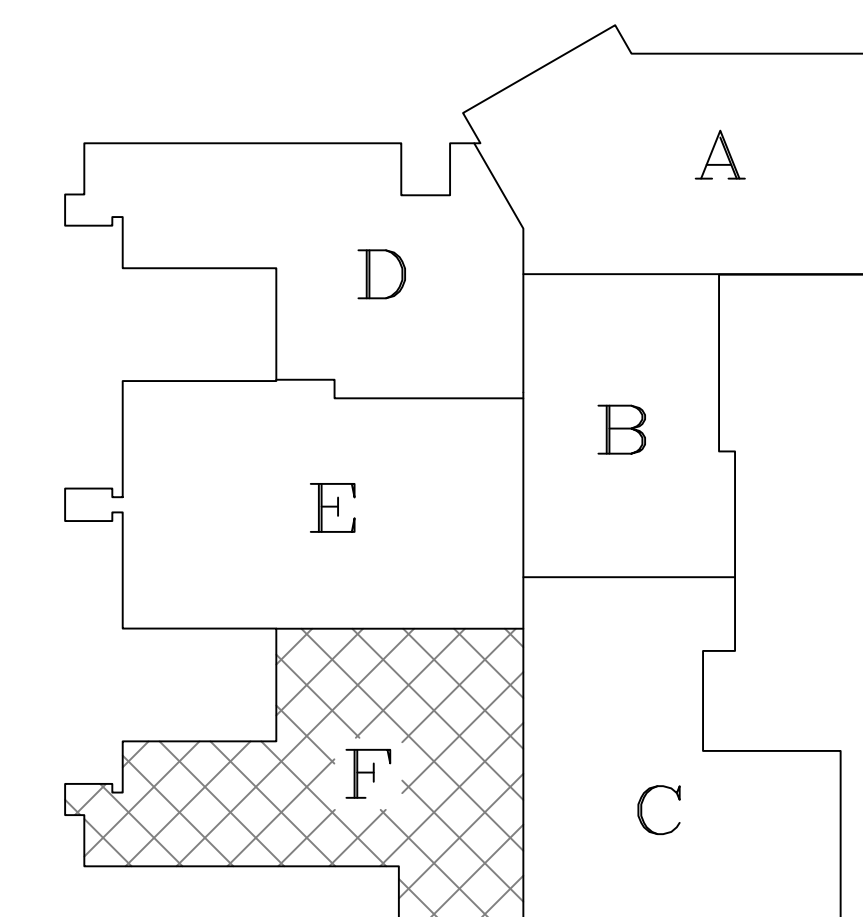

KEY PLAN