


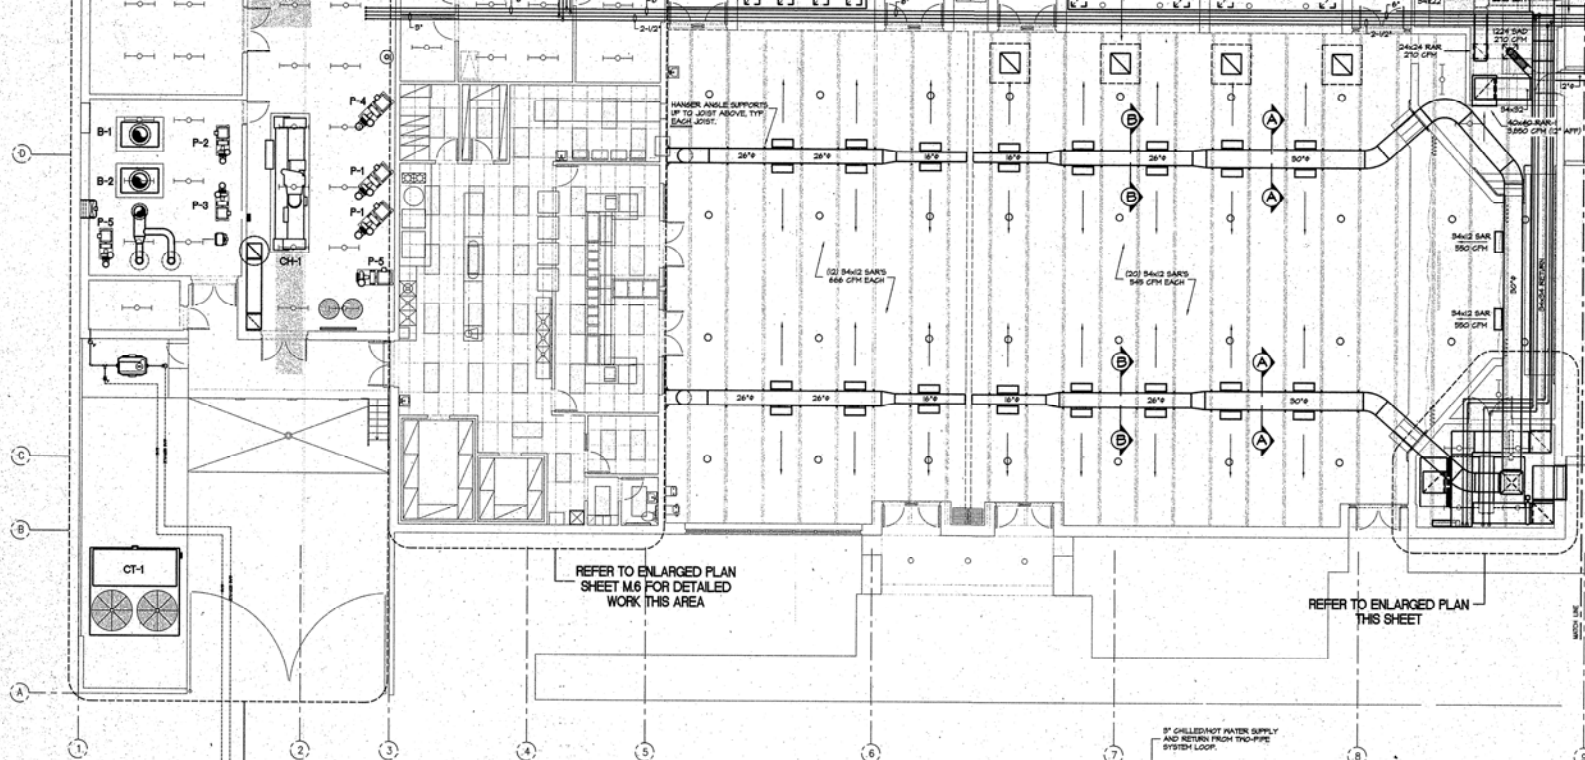


REFER TO ENLARGED PLAN
SHEET M.6 FOR DETAILED
WORK THIS AREA


REFER TO ENLARGED PLAN
THIS SHEET

REFER TO ENLARGED PLAN
SHEET M.5 FOR DETAILED
WORK THIS AREA


NORTHWEST PARTIAL
FLOOR PLAN - H.V.A.C.
SCALE: 1/8" = 1'-0"

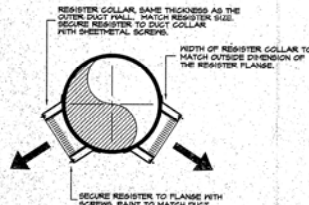


SECTION 'A-A' AT EXPOSED DUCT REGISTERS
NO SCALE

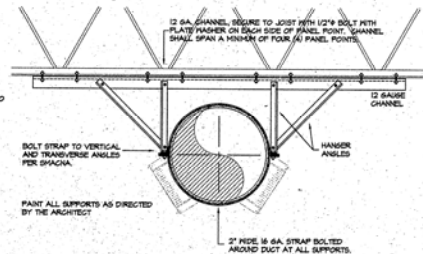


SECTION 'B-B' AT EXPOSED DUCT SUPPORTS
NO. SCALE

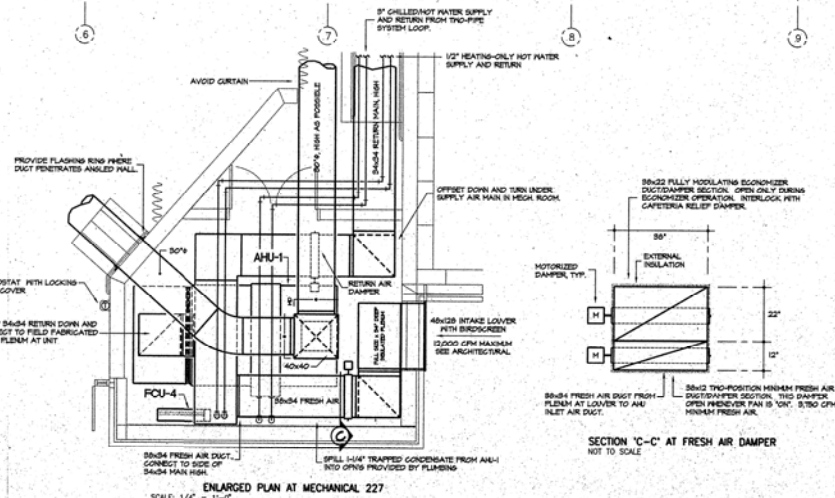

ENLARGED PLAN AT MECHANICAL 227
SCALE: 1/4" = 1'-0"

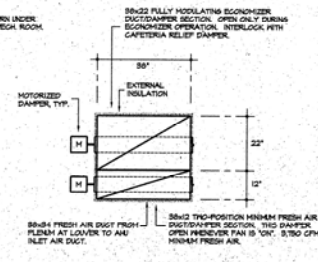

SECTION 'C-C' AT FRESH AIR DAMPER

 

KEY PLAN