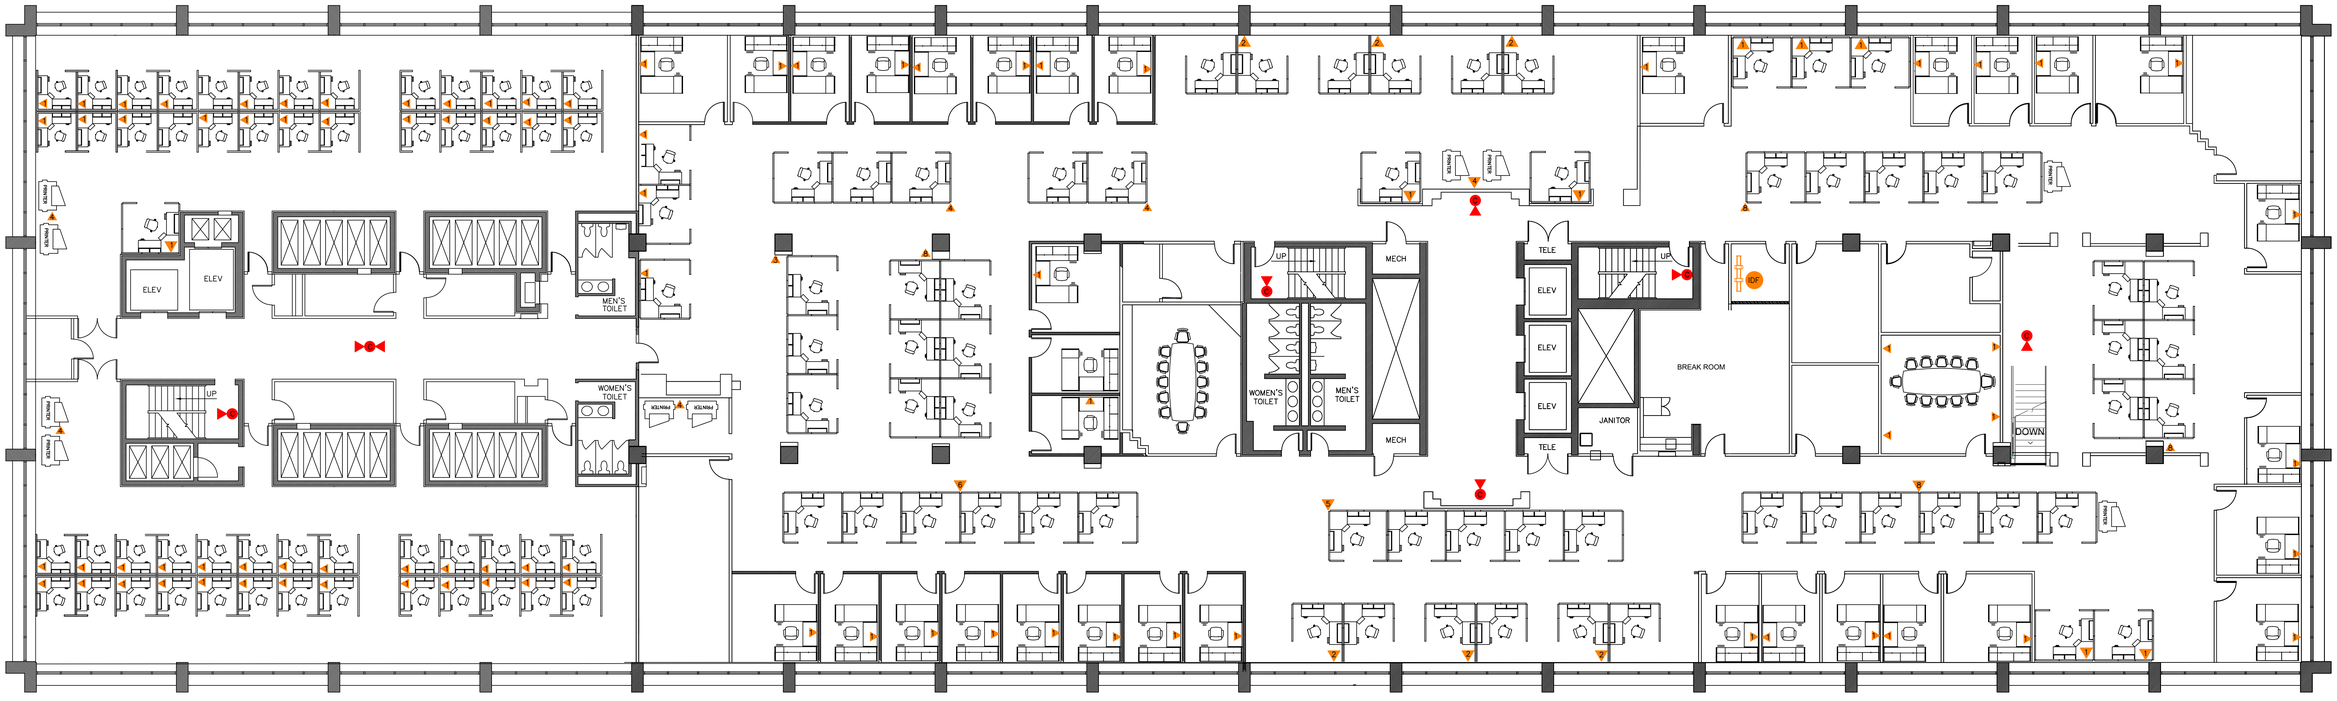

ADMIN BUILDING 2ND FLOOR

Division of Facilities Maintenance

SHELBY COUNTY SCHOOLS
Network Installation Dept.

REVISIONS
PROJECT NUMBER
DATE 10/05/18
DRAWN J.A.M / CHECKED
SHEET TITLE SCS ADMIN 2ND FLOOR
SHEET NUMBER 5 OF 22