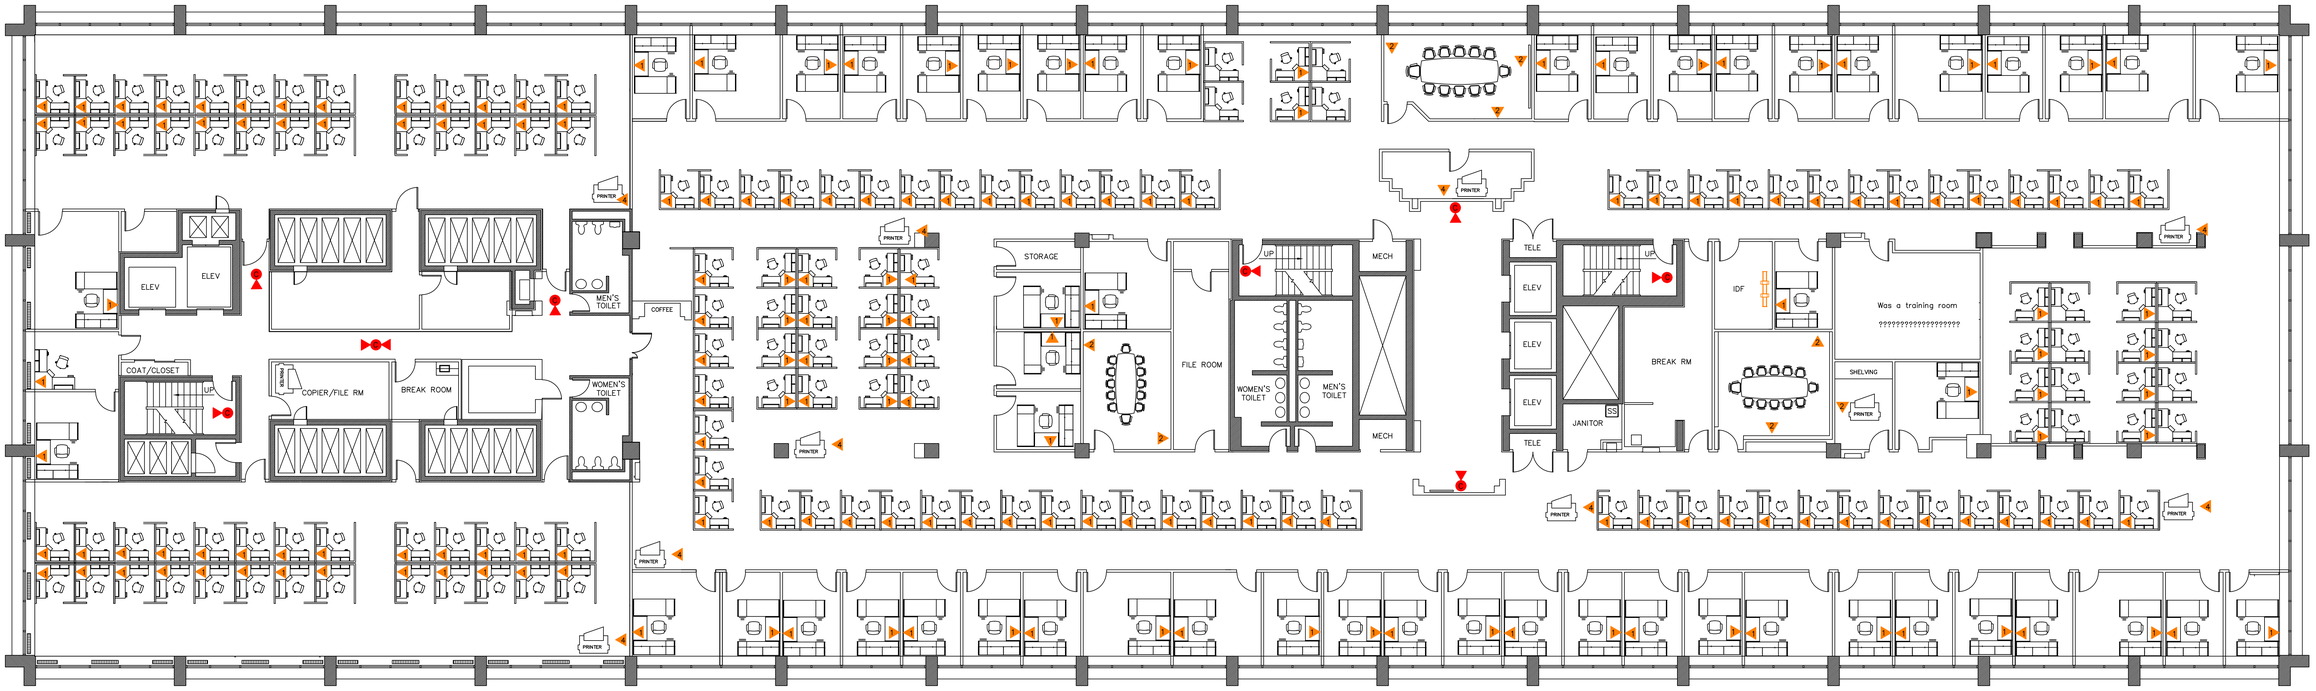

ADMIN BUILDING 3RD FLOOR

Division of Facilities Maintenance

SHELBY COUNTY SCHOOLS
Network Installation Dept.

REVISIONS

PROJECT NUMBER

DATE 10/05/18

DRAWN J.A.M CHECKED

SHEET TITLE
SCS ADMIN 3RD FLOOR

SHEET NUMBER
6 OF 22