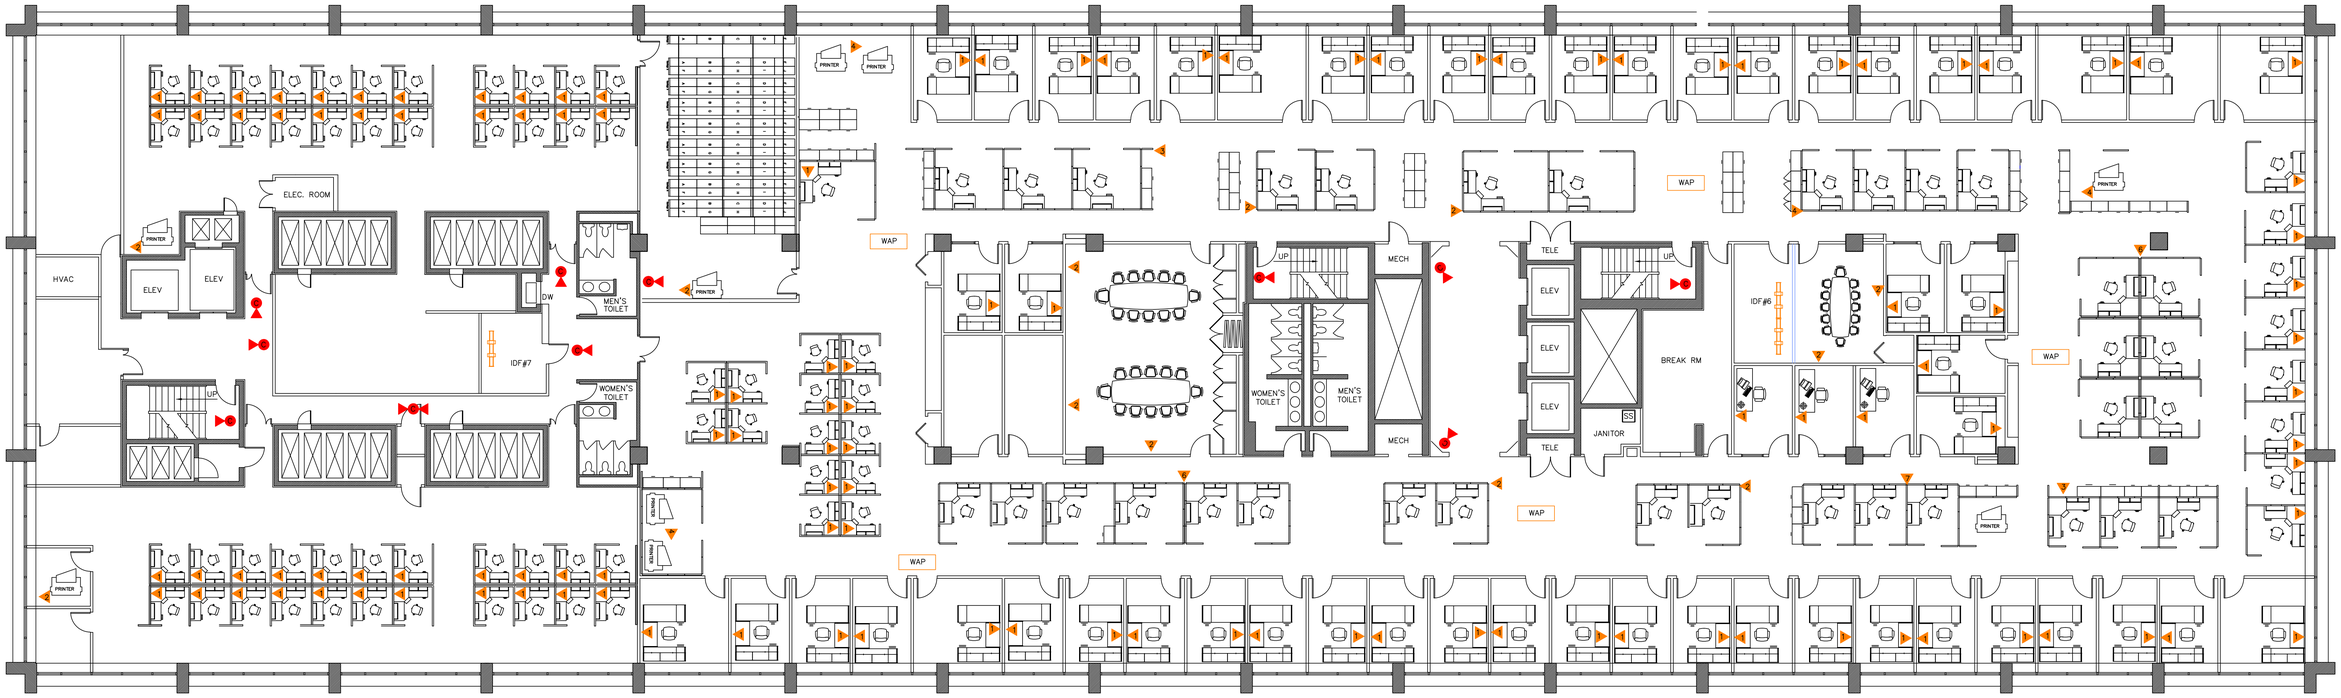

ADMIN BUILDING - 5TH FLOOR

Division of Facilities Maintenance

SHELBY COUNTY SCHOOLS
Network Installation Dept.

REVISIONS

PROJECT NUMBER

DATE 10/05/18

DRAWN J.A.M | CHECKED

SHEET TITLE
SCS ADMIN 5TH FLOOR

SHEET NUMBER
8 OF 22