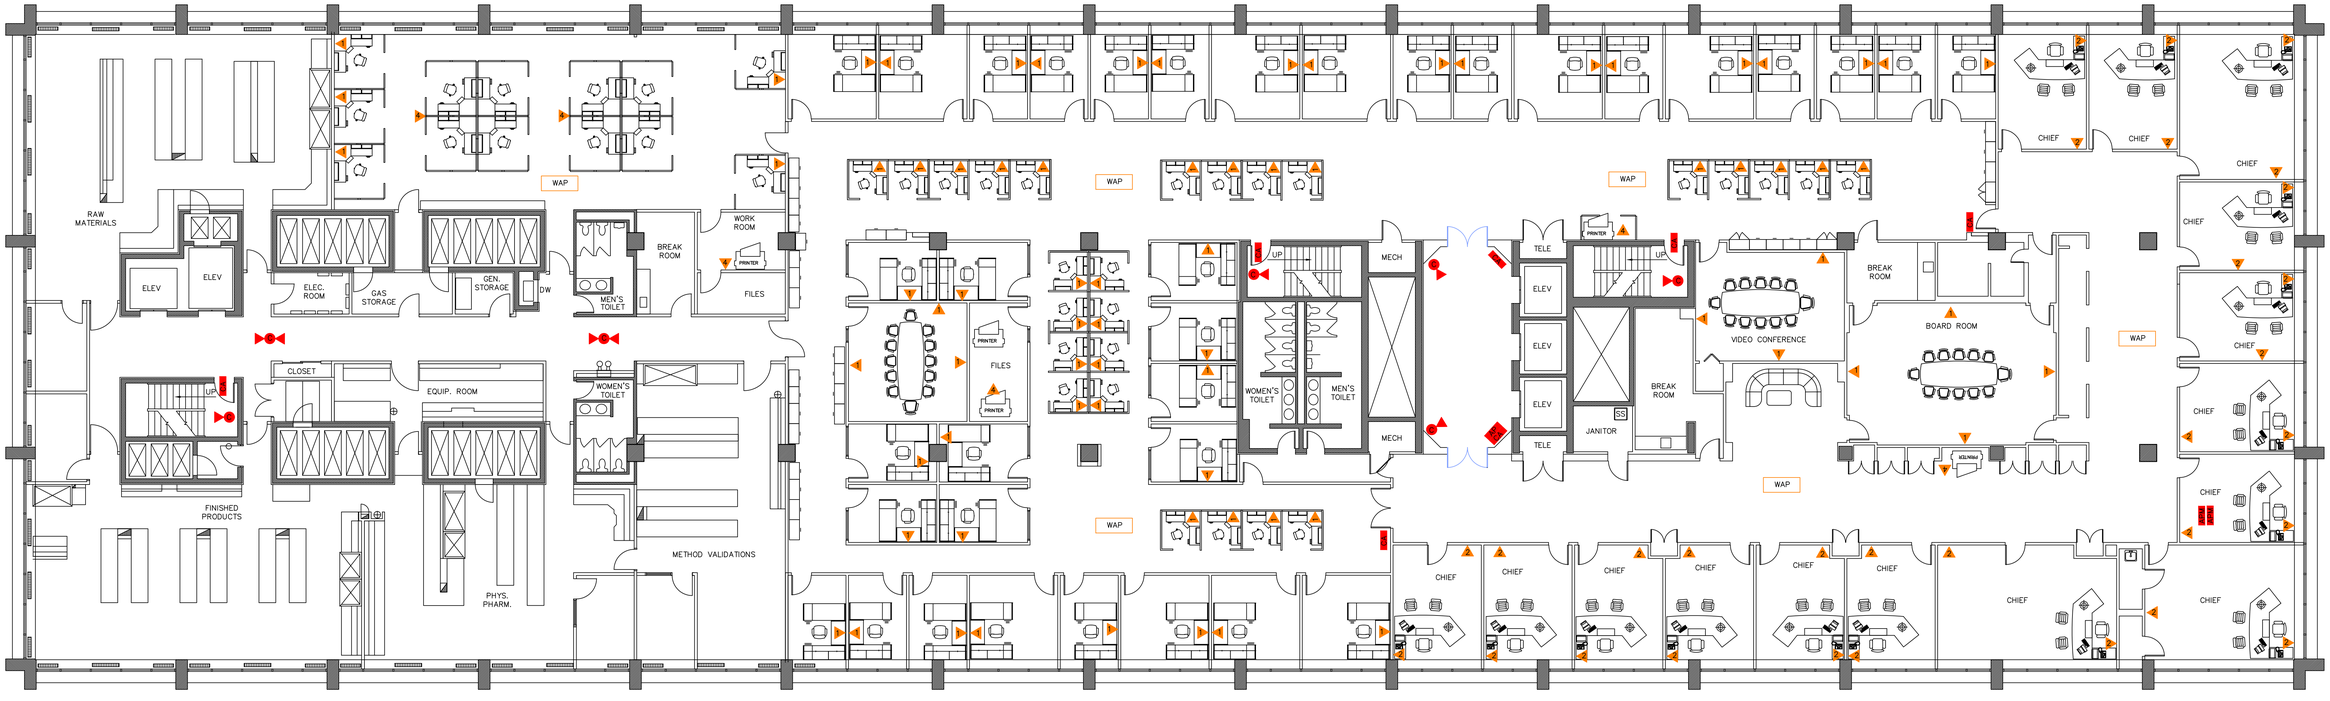

ADMIN BUILDING - 6TH FLOOR

Division of Facilities Maintenance

SHELBY COUNTY SCHOOLS
Network Installation Dept.

REVISIONS
PROJECT NUMBER
DATE 10/4/18
DRAWN J.A.M / CHECKED
SHEET TITLE SCS ADMIN 6TH FLOOR
SHEET NUMBER 9 OF 22