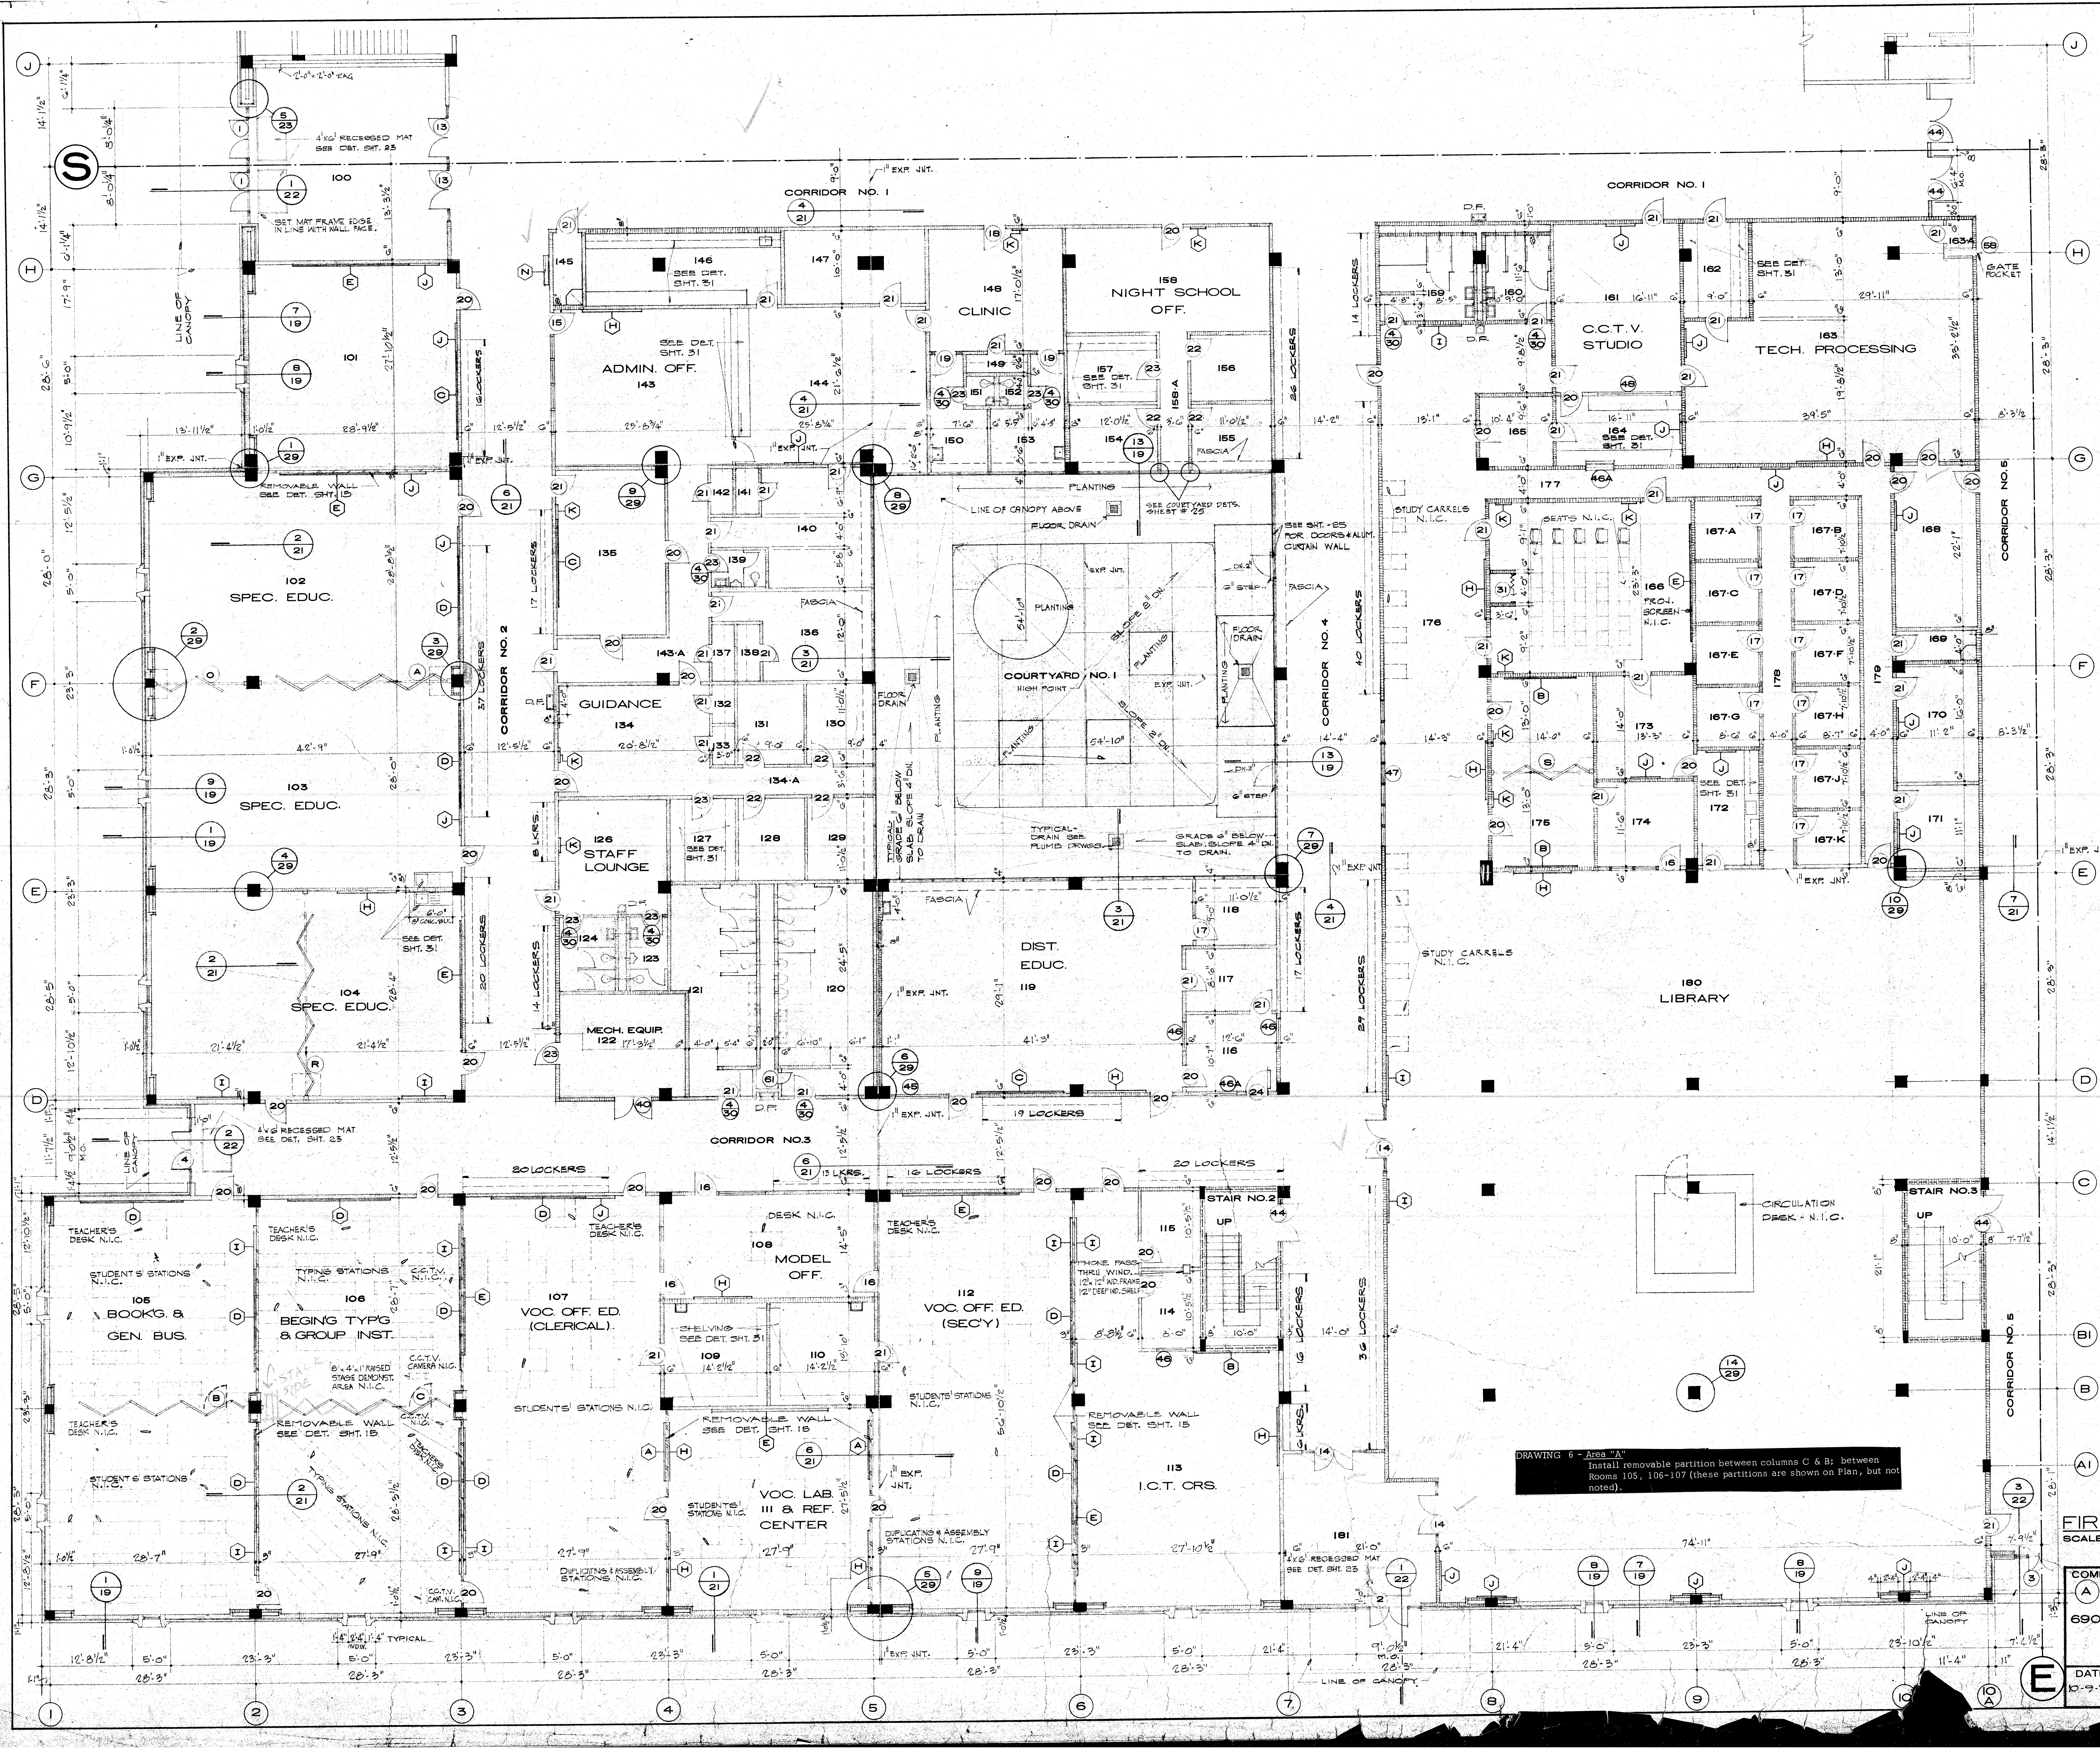

DRAWING 6 - Area "A"
Install removable partition between columns C & B; between Rooms 105, 106-107 (these partitions are shown on Plan, but not noted).

LEGEND

- DETAIL NO.
- DETAIL OR SECTION
- SHEET NO.
- ○ – DOOR
- ⊖ – THRESHOLD DETAIL
- ⬡ – CHALKBOARD OR TACKBOARD
- ■ – POURED CONCRETE
- ▥ – CONCRETE BLOCK
- ▨ – FACE BRICK
- ▨ – DRYWALL PARTITION
- ⋀⋁ – FOLDING PARTITION

NOTE - AREA A
384 STUDENT LOCKERS - PAINT
SUB. CONTR. TO OMIT PAINTING
WALLS BEHIND LOCKER SPACES
HGT. 5'-0"
LOCKERS & BASE N.I.C.

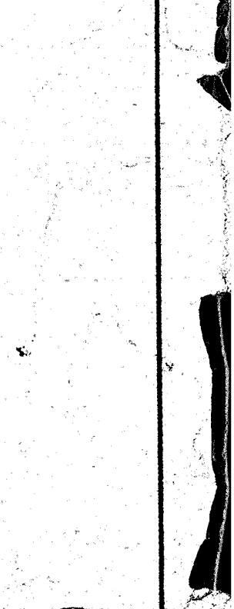

FIRST FLOOR - AREA Ⓐ

SCALE—1/8"=1'-0"

COMM.		SHEET
Ⓐ 6909	MELROSE HIGH SCHOOL FOR BOARD OF EDUCATION MEMPHIS CITY SCHOOLS CORNER OF DEADRICK & HAYNES	6
DATE 10-9-70	DANIEL T. McGOWN, A.I.A. ARCHITECT 1503 UNION AVE. MEMPHIS, TENN.	OF 32

Ⓔ