



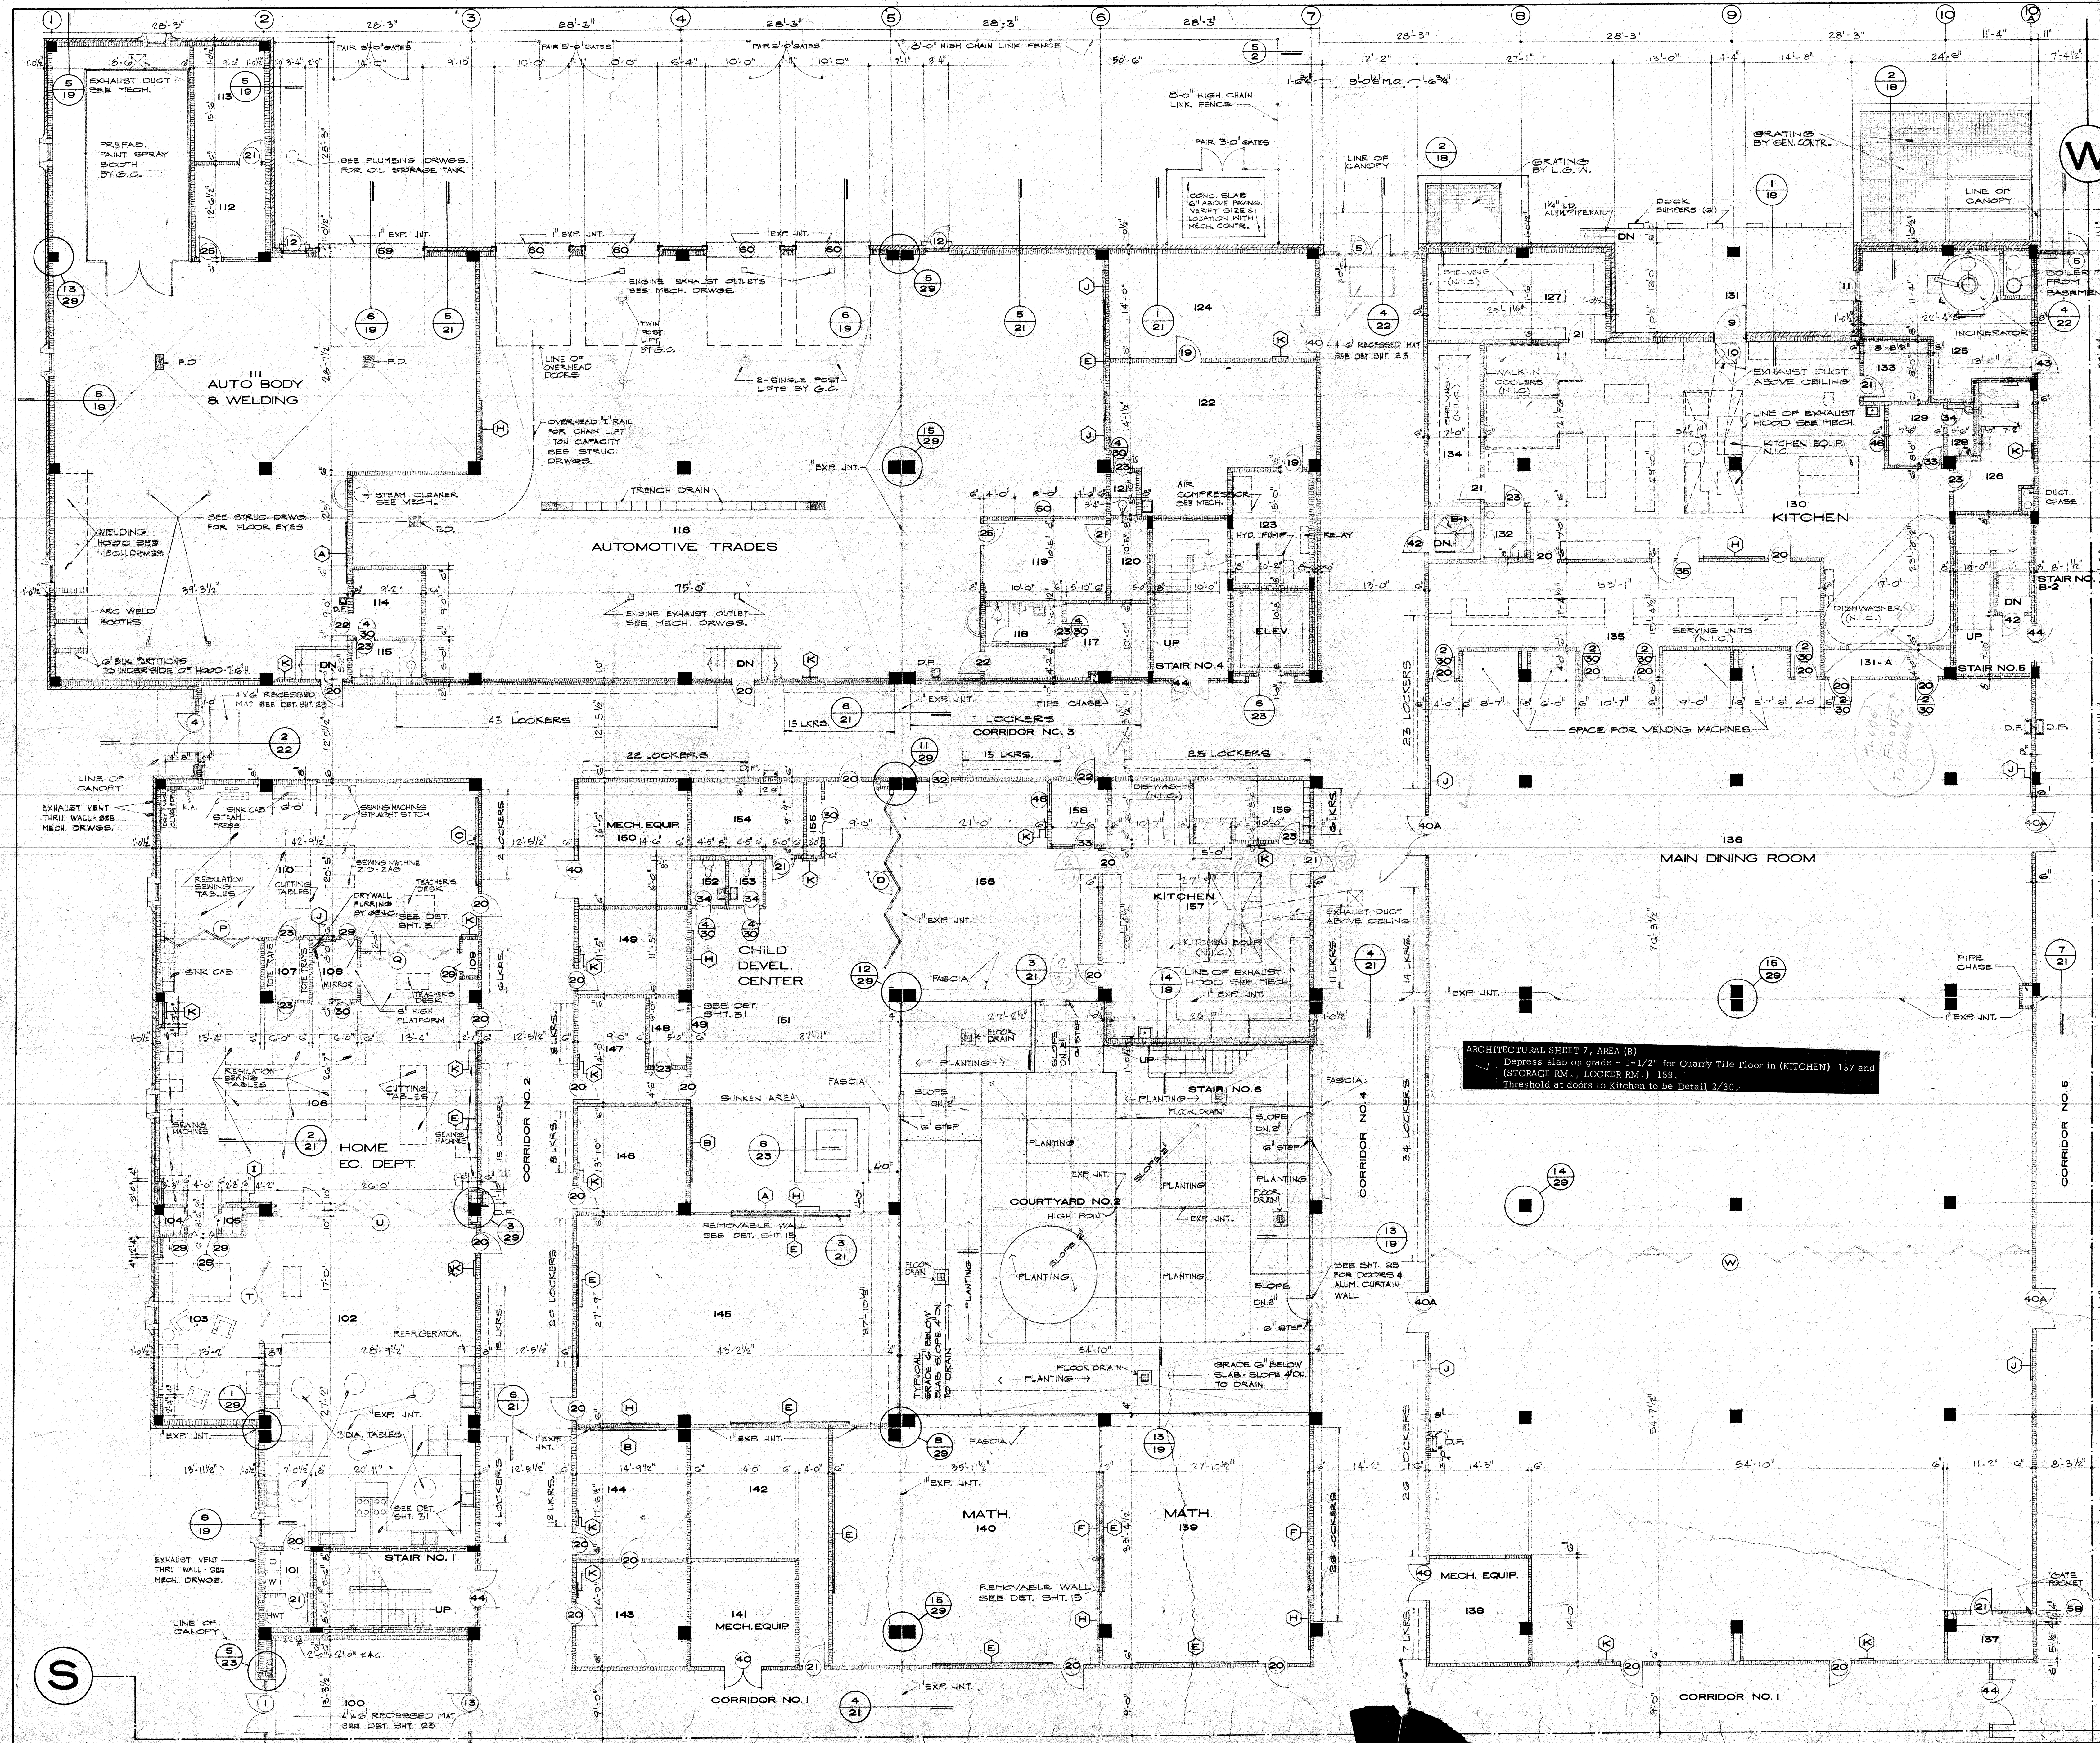

- LEGEND**
- DETAIL NO., DETAIL OR SECTION SHEET NO.
 - DOOR
 - THRESHOLD DETAIL
 - CHALKBOARD OR TACKBOARD
 - POURED CONCRETE
 - CONCRETE BLOCK
 - FACE BRICK
 - DRYWALL PARTITION
 - FOLDING PARTITION

NOTE - AREA B
409 STUDENT LOCKERS - PAINT SUB. CONTR. TO OMIT PAINTING WALLS BEHIND LOCKER SPACES HOT. B.O. LOCKERS & BASE N.I.C.

ARCHITECTURAL SHEET 7, AREA (B)
Depress slab on grade - 1-1/2" for Quarry Tile Floor in (KITCHEN) 157 and (STORAGE RM., LOCKER RM.) 159.
Threshold at doors to Kitchen to be Detail 2/30.

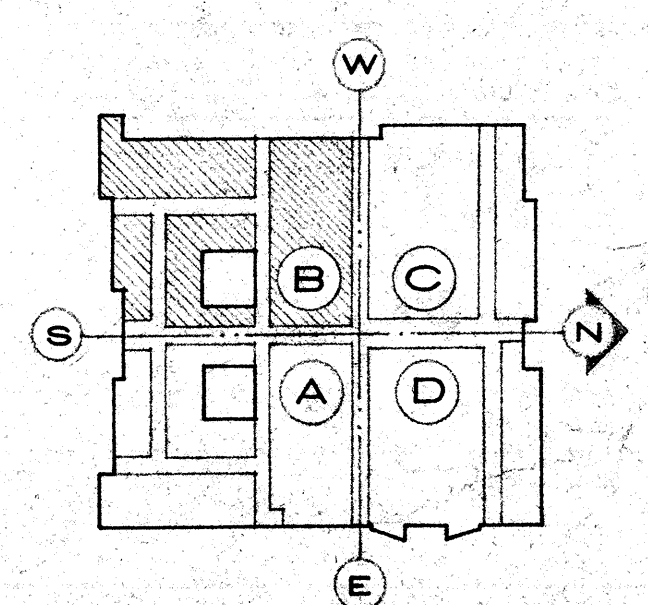

FIRST FLOOR - AREA (B)
SCALE 1/8" = 1'-0"

COMM. J	MELROSE HIGH SCHOOL	SHEET 7
6909	FOR BOARD OF EDUCATION	
	MEMPHIS CITY SCHOOLS	
	CORNER OF DEADRICK & HAYNES	
DATE 10-9-70	DANIEL T. MCGOWN, A.I.A.	OF 32
	ARCHITECT	
	1503 UNION AVE. MEMPHIS, TENN.	