



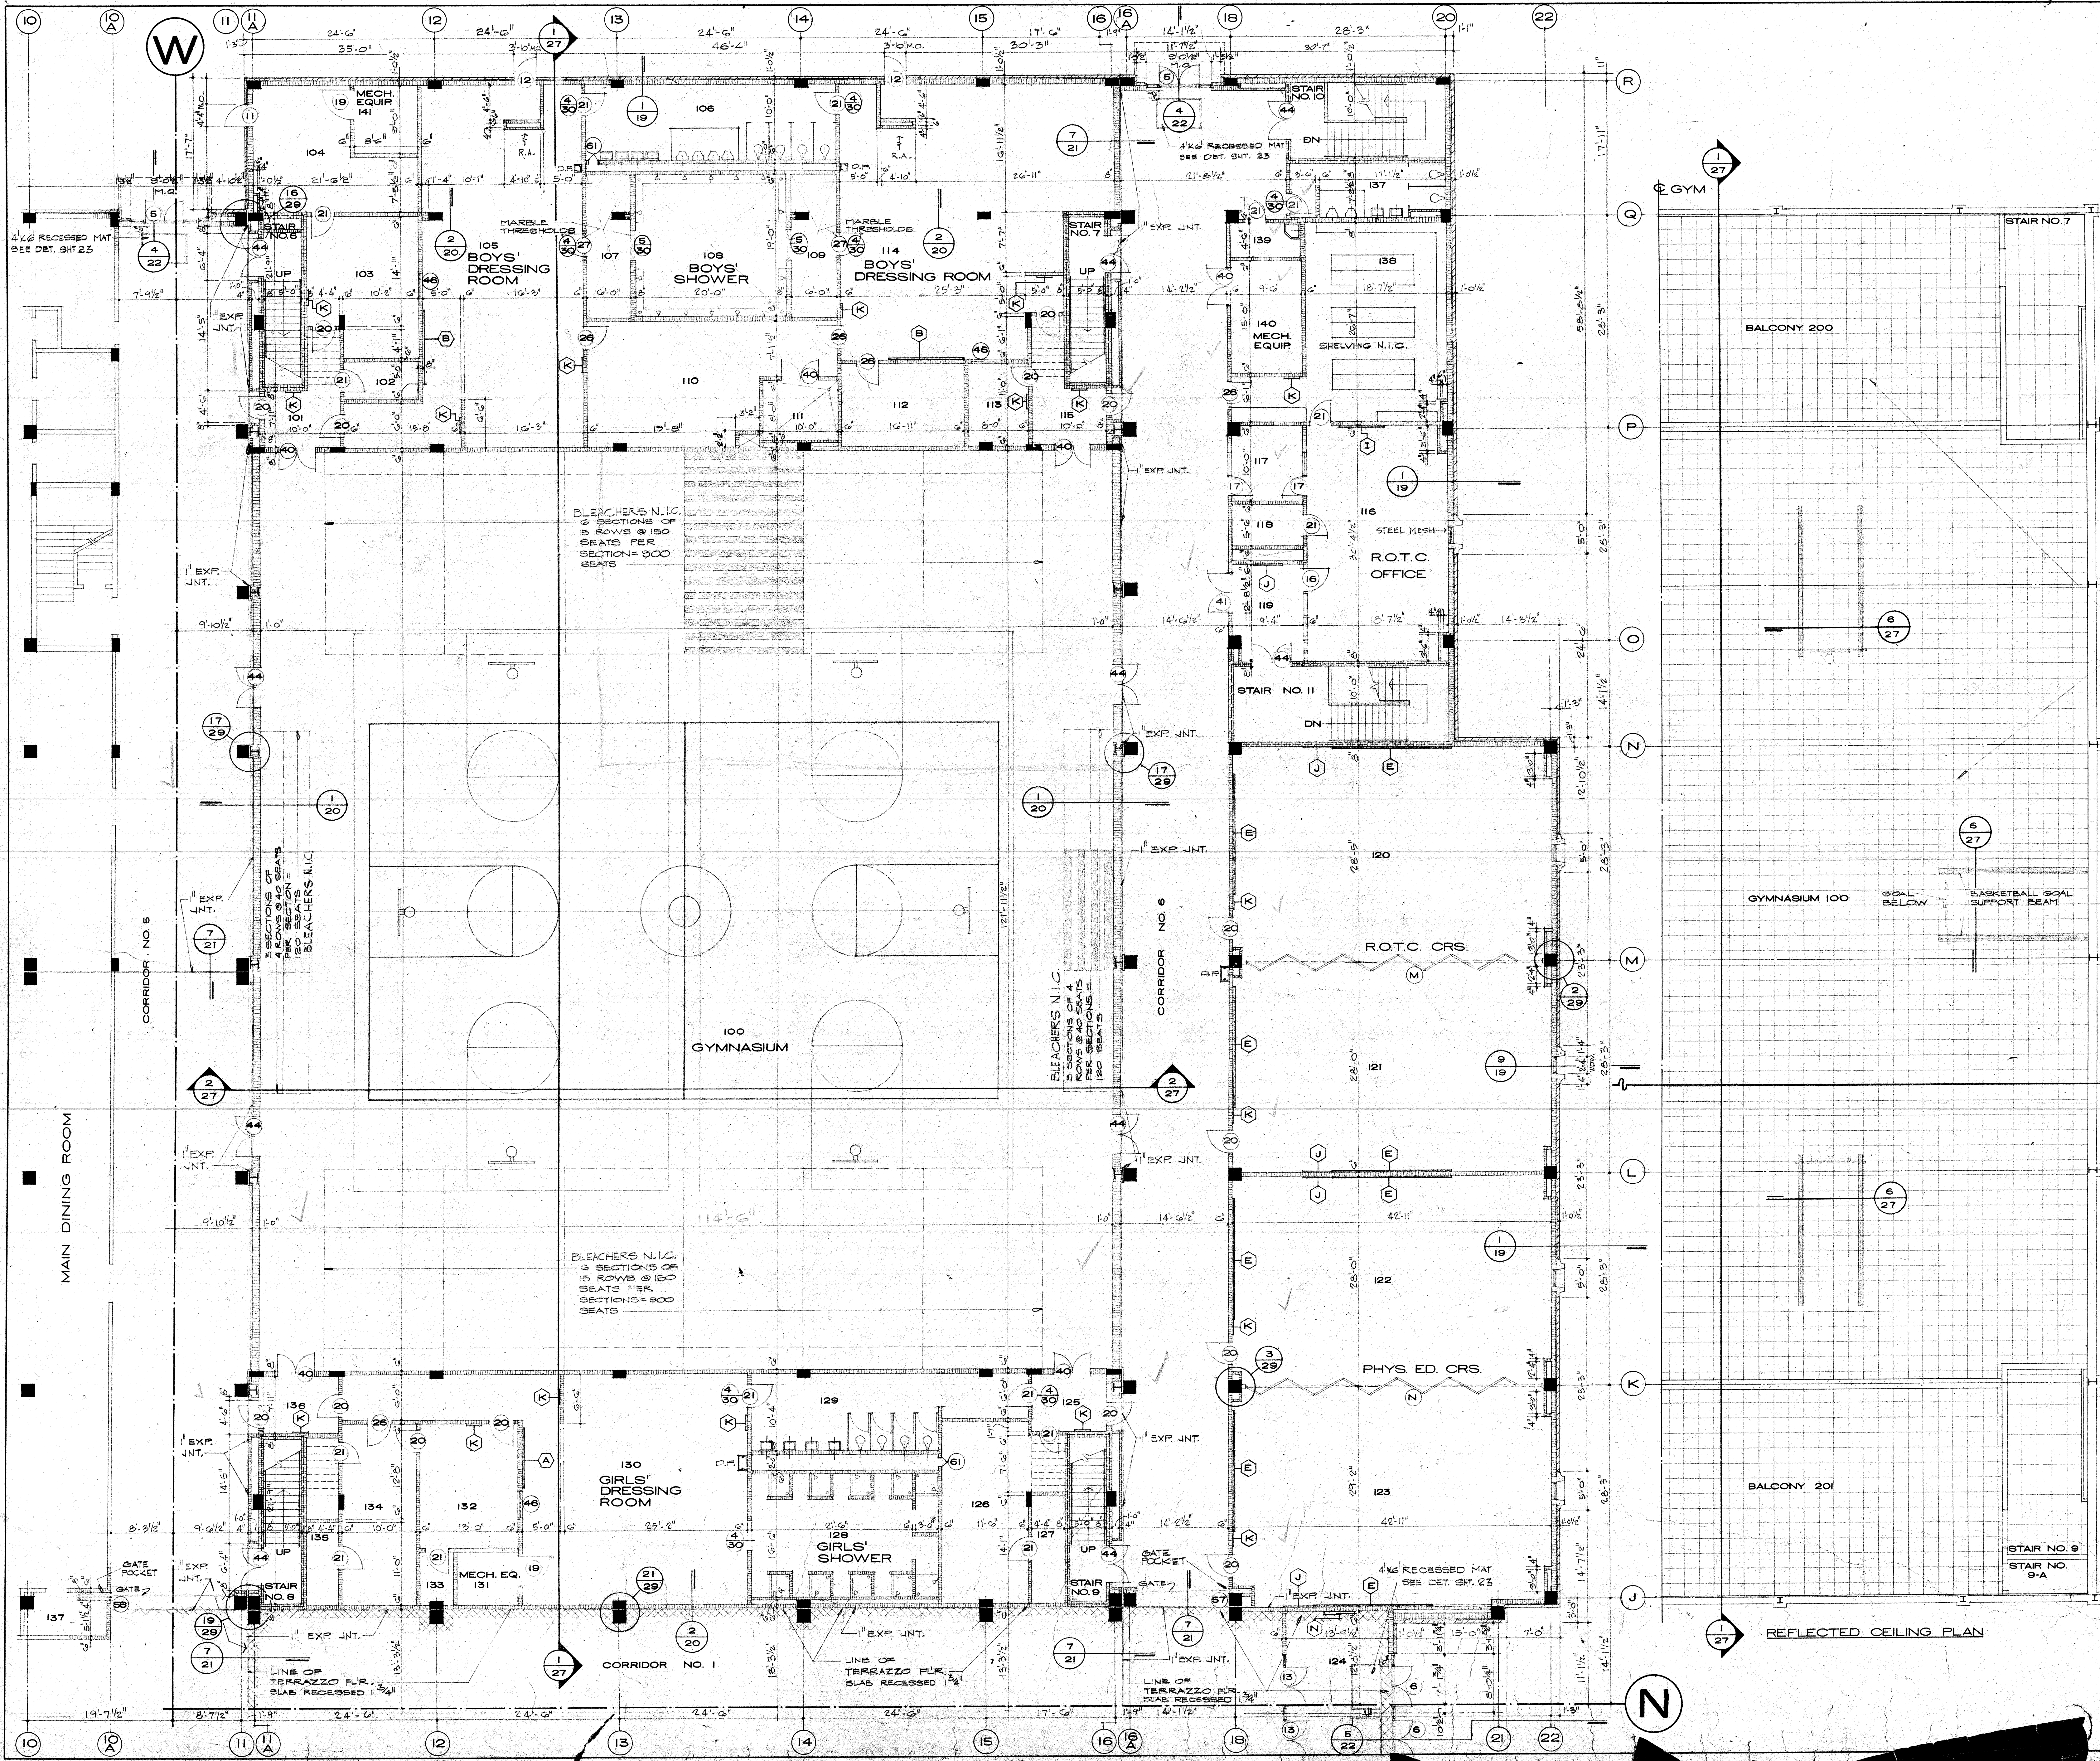

- LEGEND**
- DETAIL NO. DETAIL OR SECTION SHEET NO.
 - DOOR
 - THRESHOLD DETAIL
 - CHALKBOARD OR TACKBOARD
 - POURED CONCRETE
 - ▨ CONCRETE BLOCK
 - ▨ FACE BRICK
 - ▨ DRYWALL PARTITION
 - ▨ FOLDING PARTITION

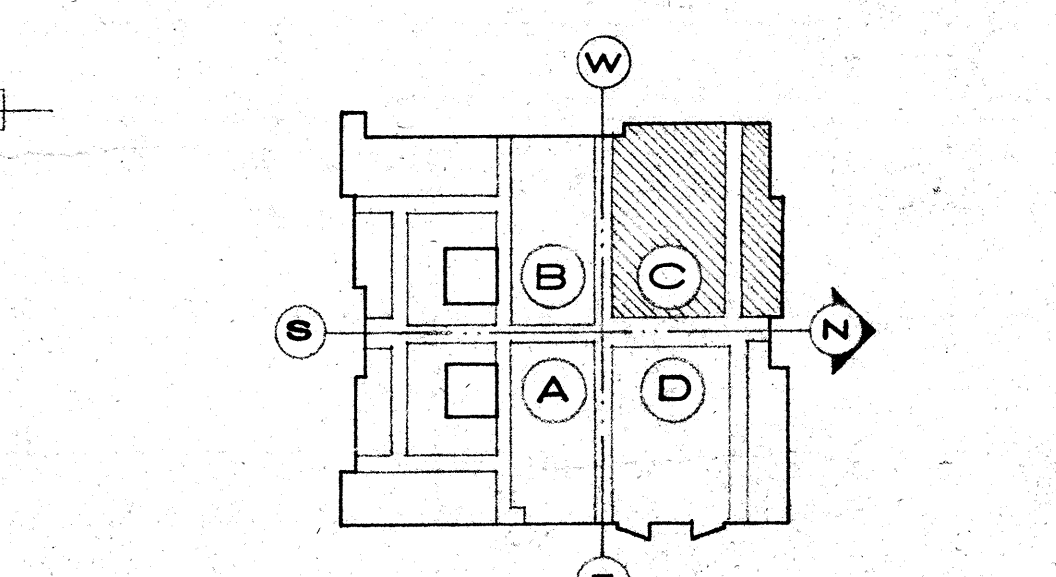

FIRST FLOOR - AREA C
SCALE: 1/8" = 1'-0"

COMM. 6909	MELROSE HIGH SCHOOL FOR BOARD OF EDUCATION MEMPHIS CITY SCHOOLS CORNER OF DEADRICK & HAYNES	SHEET 8
DATE 10-9-70	DANIEL T. MCGOWN, A.I.A. ARCHITECT 1503 UNION AVE. MEMPHIS, TENN.	OF 32