


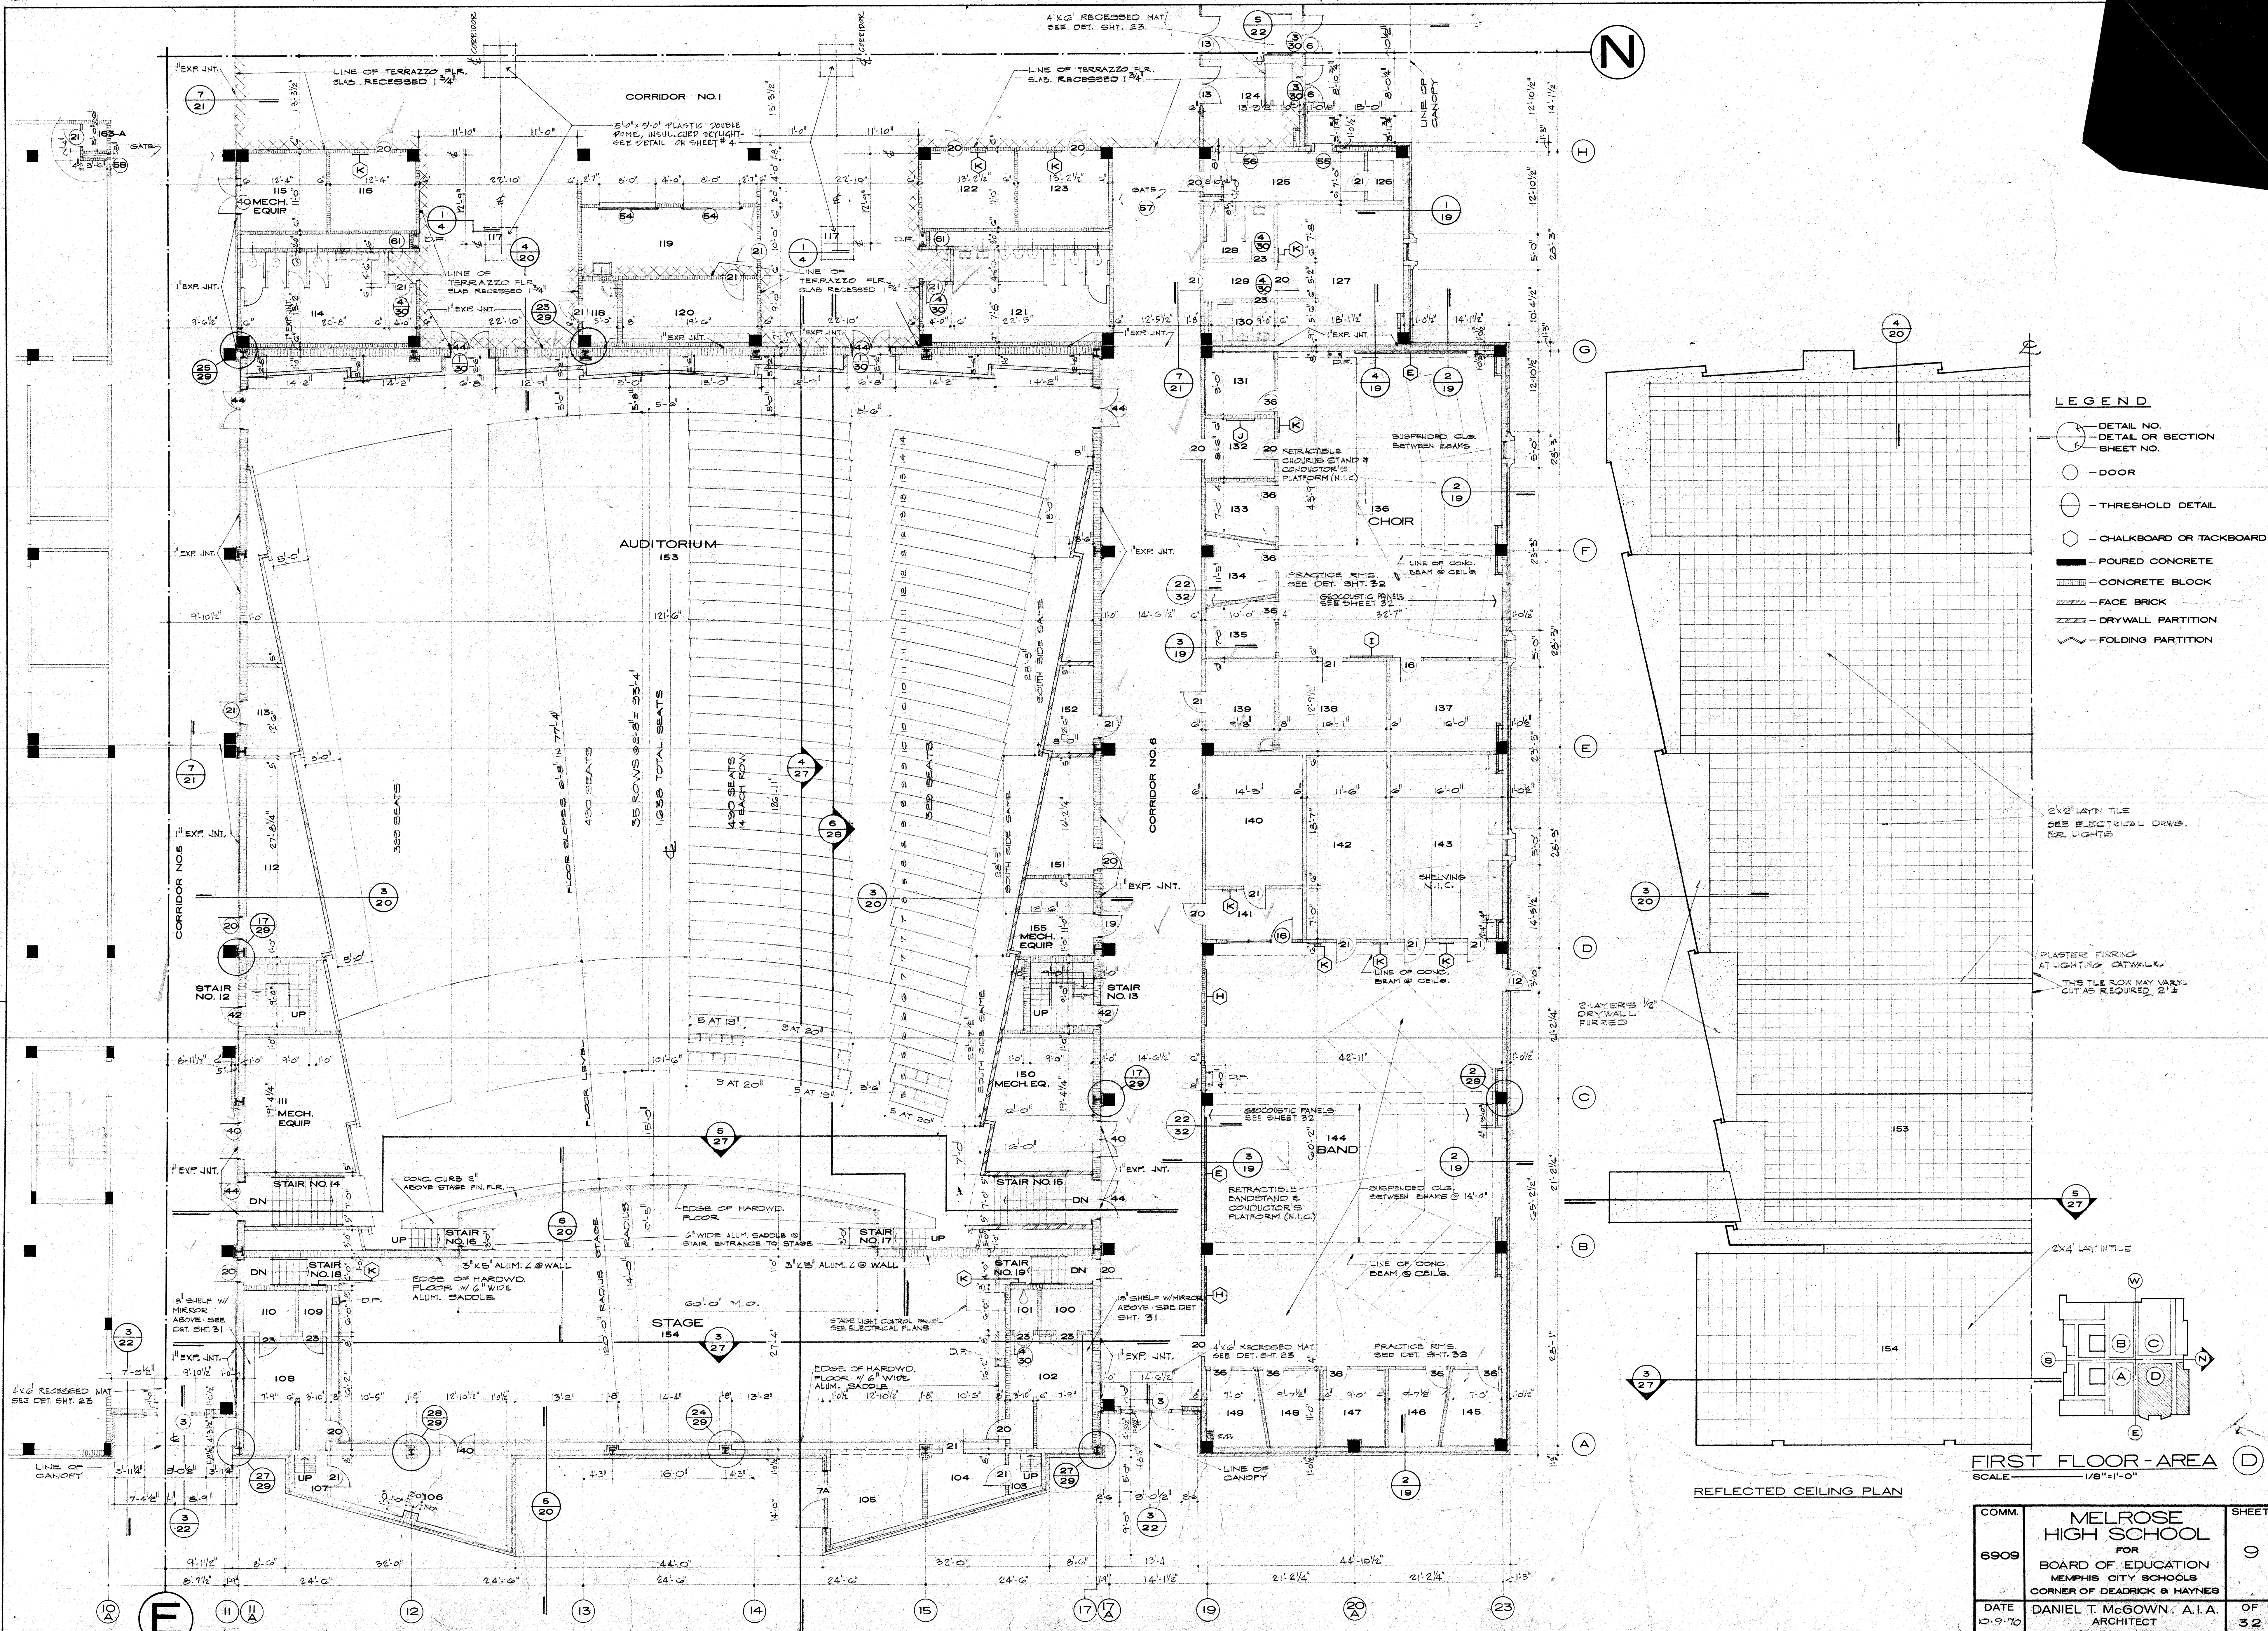


LEGEND

- - DETAIL NO. - DETAIL OR SECTION SHEET NO.
- - DOOR
- - THRESHOLD DETAIL
- - CHALKBOARD OR TACKBOARD
- - POURED CONCRETE
- ▨ - CONCRETE BLOCK
- ▨ - FACE BRICK
- ▨ - DRYWALL PARTITION
- ~ - FOLDING PARTITION

2'x2' LAY IN TILE
SEE ELECTRICAL DRWG.
FOR LIGHTS

PLASTER FLOORING
AT LIGHTING CATWALK
THIS TILE ROW MAY VARY
CUT AS REQUIRED 2'±

2'x4' LAY IN TILE

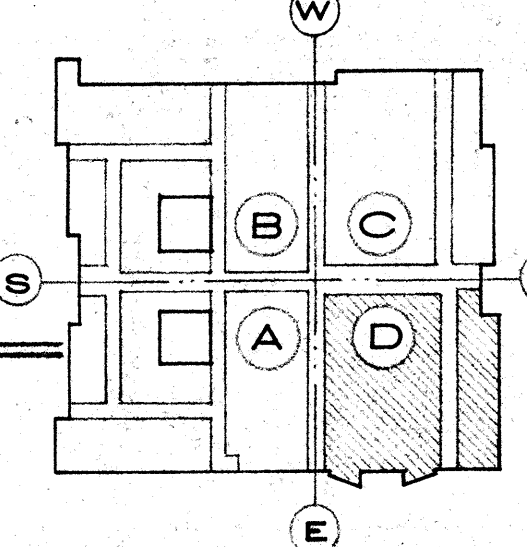

FIRST FLOOR - AREA (D)
SCALE: 1/8"=1'-0"

COMM.	MELROSE HIGH SCHOOL FOR BOARD OF EDUCATION MEMPHIS CITY SCHOOLS CORNER OF DEADRICK & HAYNES	SHEET
6909		9
DATE	DANIEL T. McGOWN, A.I.A. ARCHITECT 1503 UNION AVE., MEMPHIS, TENN.	OF 32