


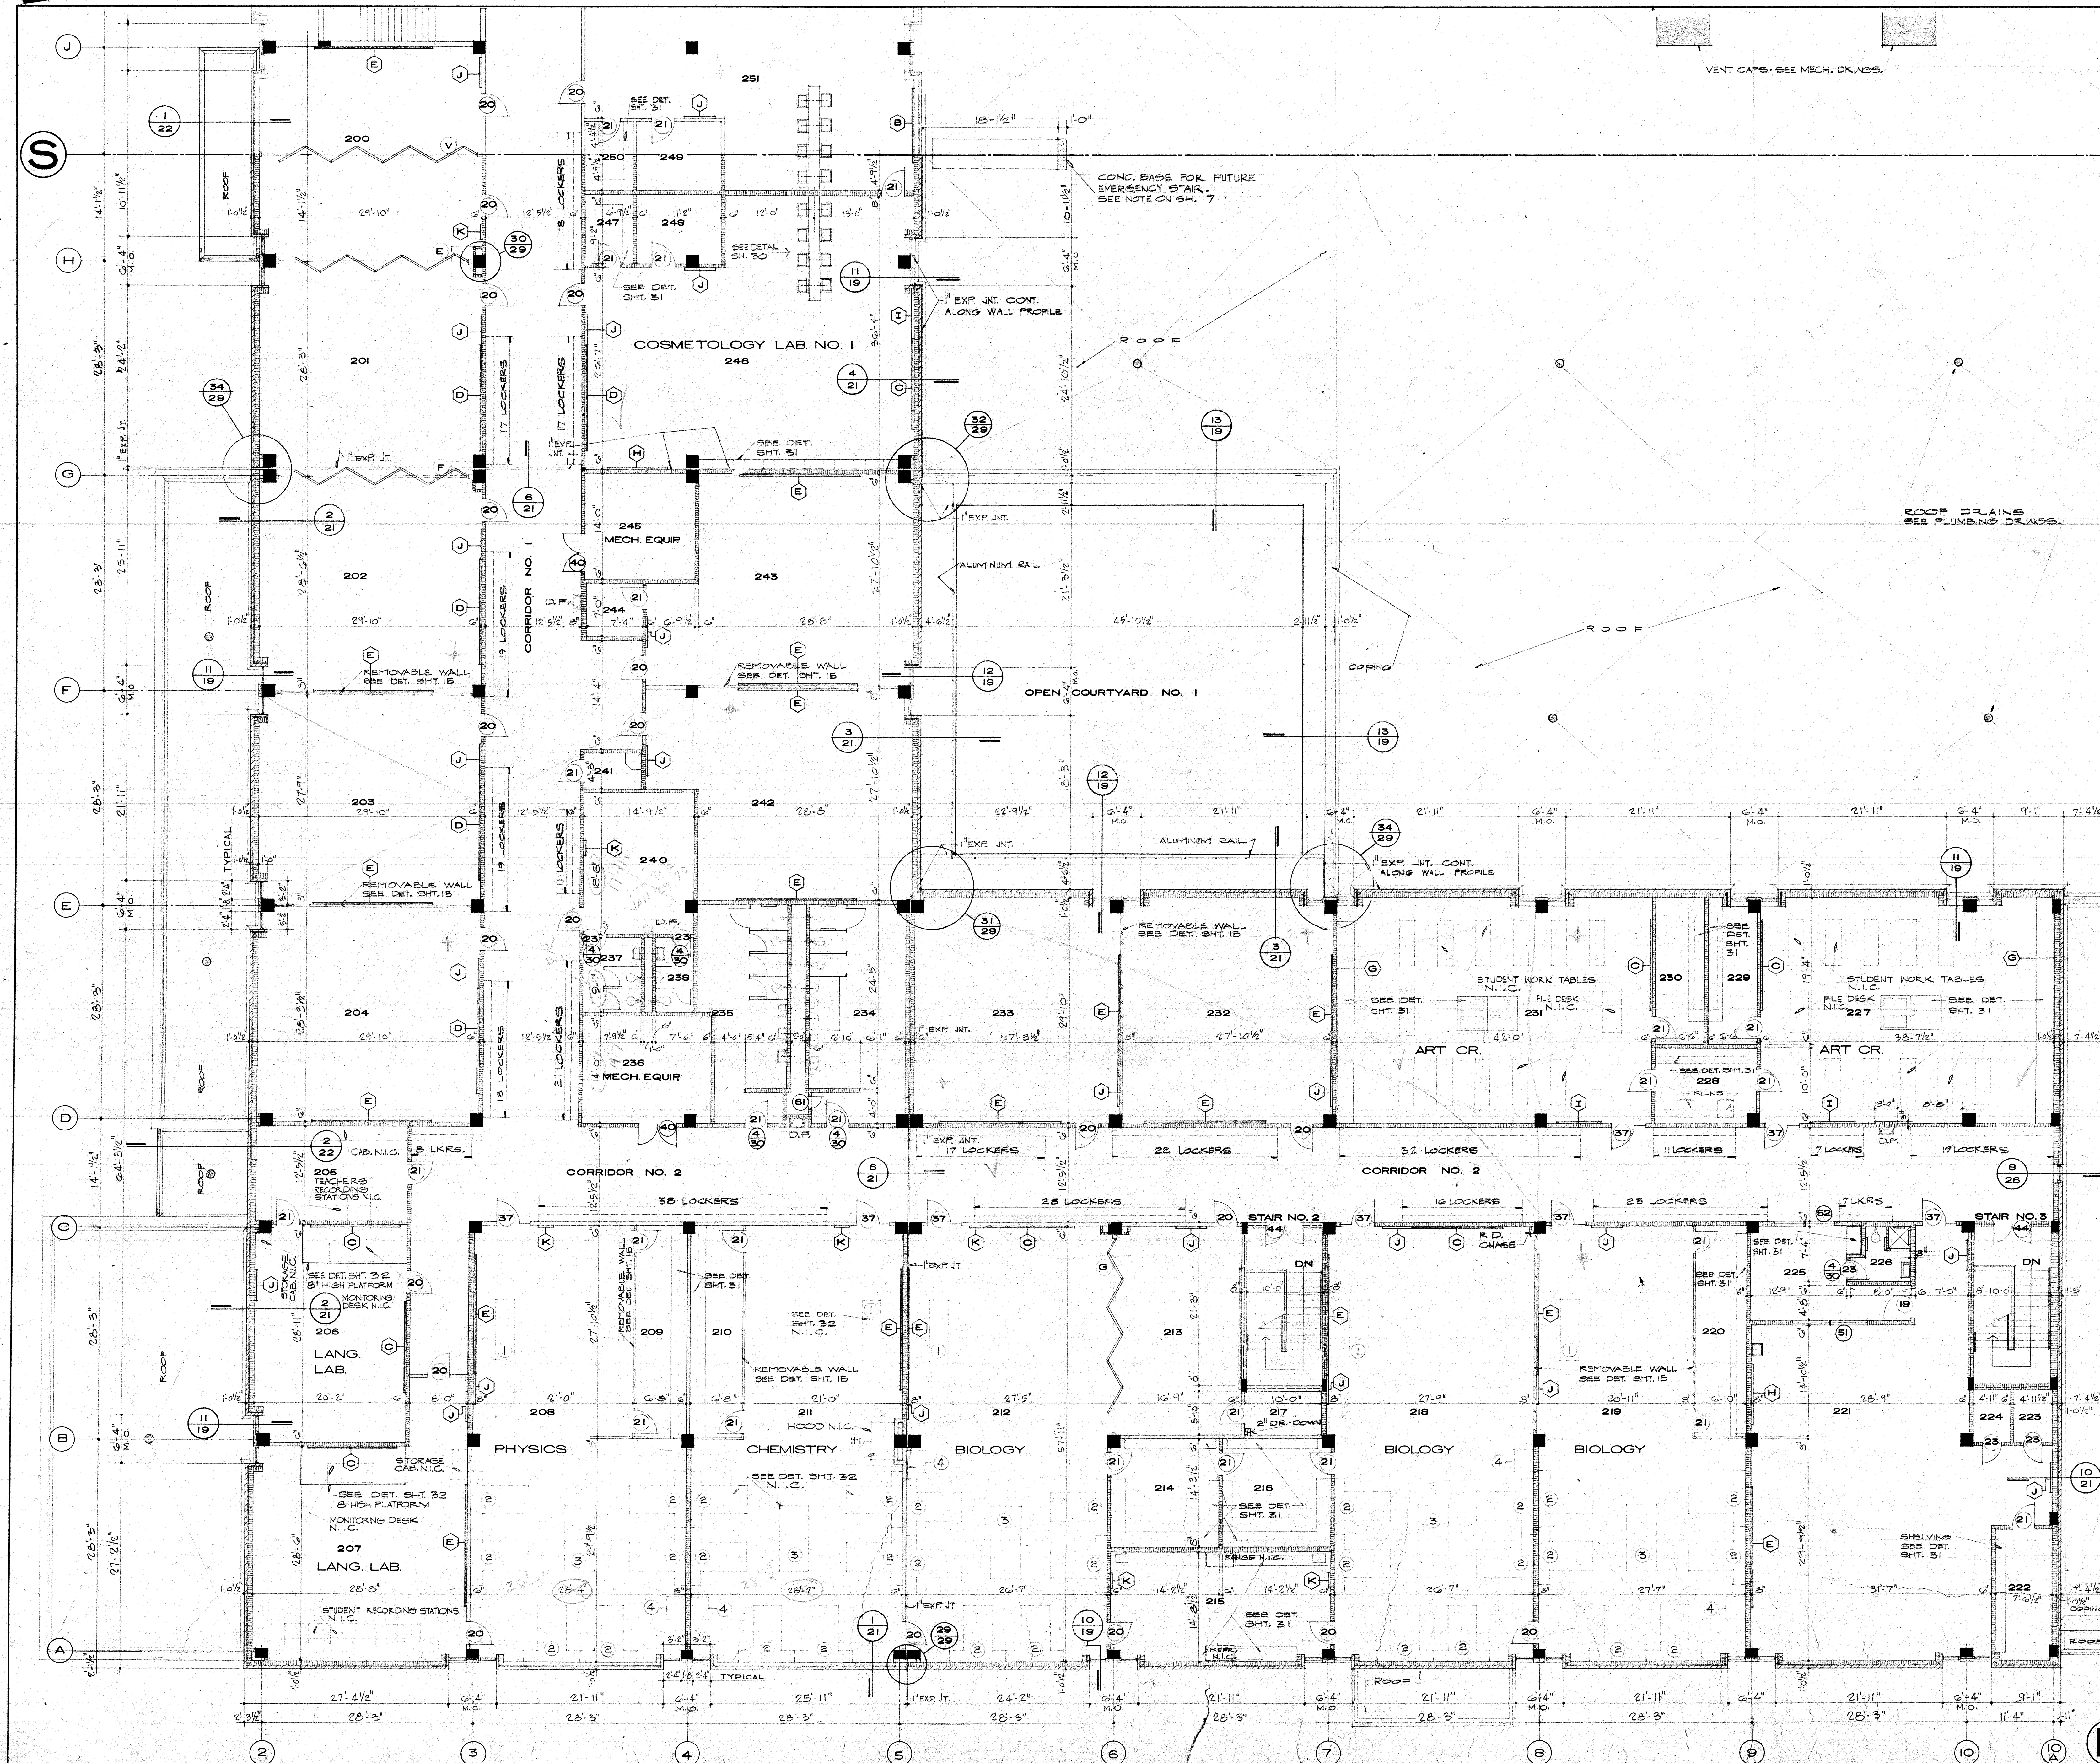


VENT CAPS - SEE MECH. DRNGS.

CONG. BASE FOR FUTURE
EMERGENCY STAIR.
SEE NOTE ON SH. 17

ROOF DRAINS
SEE PLUMBING DRNGS.

- LEGEND**
- DETAIL NO.
 - DETAIL OR SECTION SHEET NO.
 - DOOR
 - THRESHOLD DETAIL
 - CHALKBOARD OR TACKBOARD
 - POURED CONCRETE
 - ▨ CONCRETE BLOCK
 - ▨ FACE BRICK
 - ▨ DRYWALL PARTITION
 - ▨ FOLDING PARTITION

NOTE - AREA E
308 STUDENT LOCKERS - PAINT
SIB. CONTR. TO OMIT PAINTING
WALLS BEHIND LOCKER SPACES
HGT. 5'-0"
LOCKERS & BASE N.I.C.

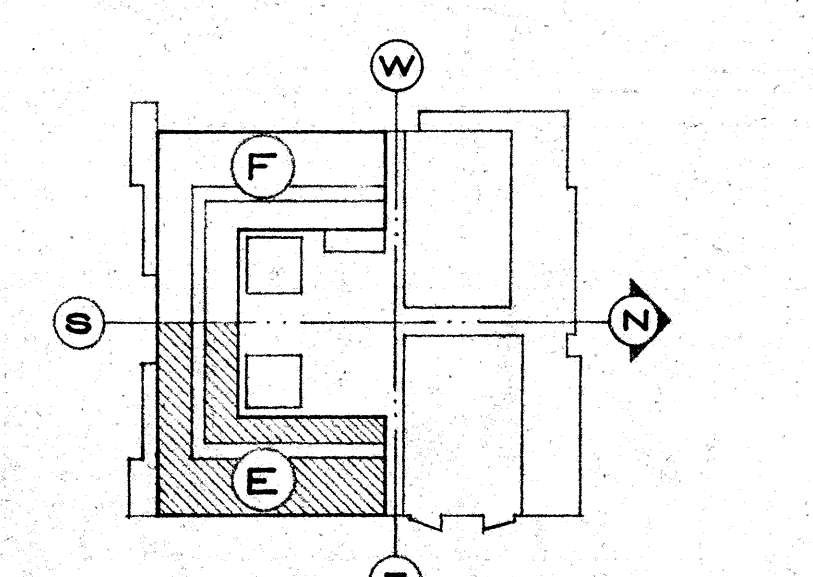

SECOND FLOOR - AREA E
SCALE 1/8" = 1'-0"

COMM.	MELROSE HIGH SCHOOL FOR BOARD OF EDUCATION MEMPHIS CITY SCHOOLS CORNER OF DEADWICK & HAYNES	SHEET 11
6909	DANIEL T. MCGOWN, A.I.A. ARCHITECT 1503 UNION AVE., MEMPHIS, TENN.	OF 32
DATE 10-9-70		