
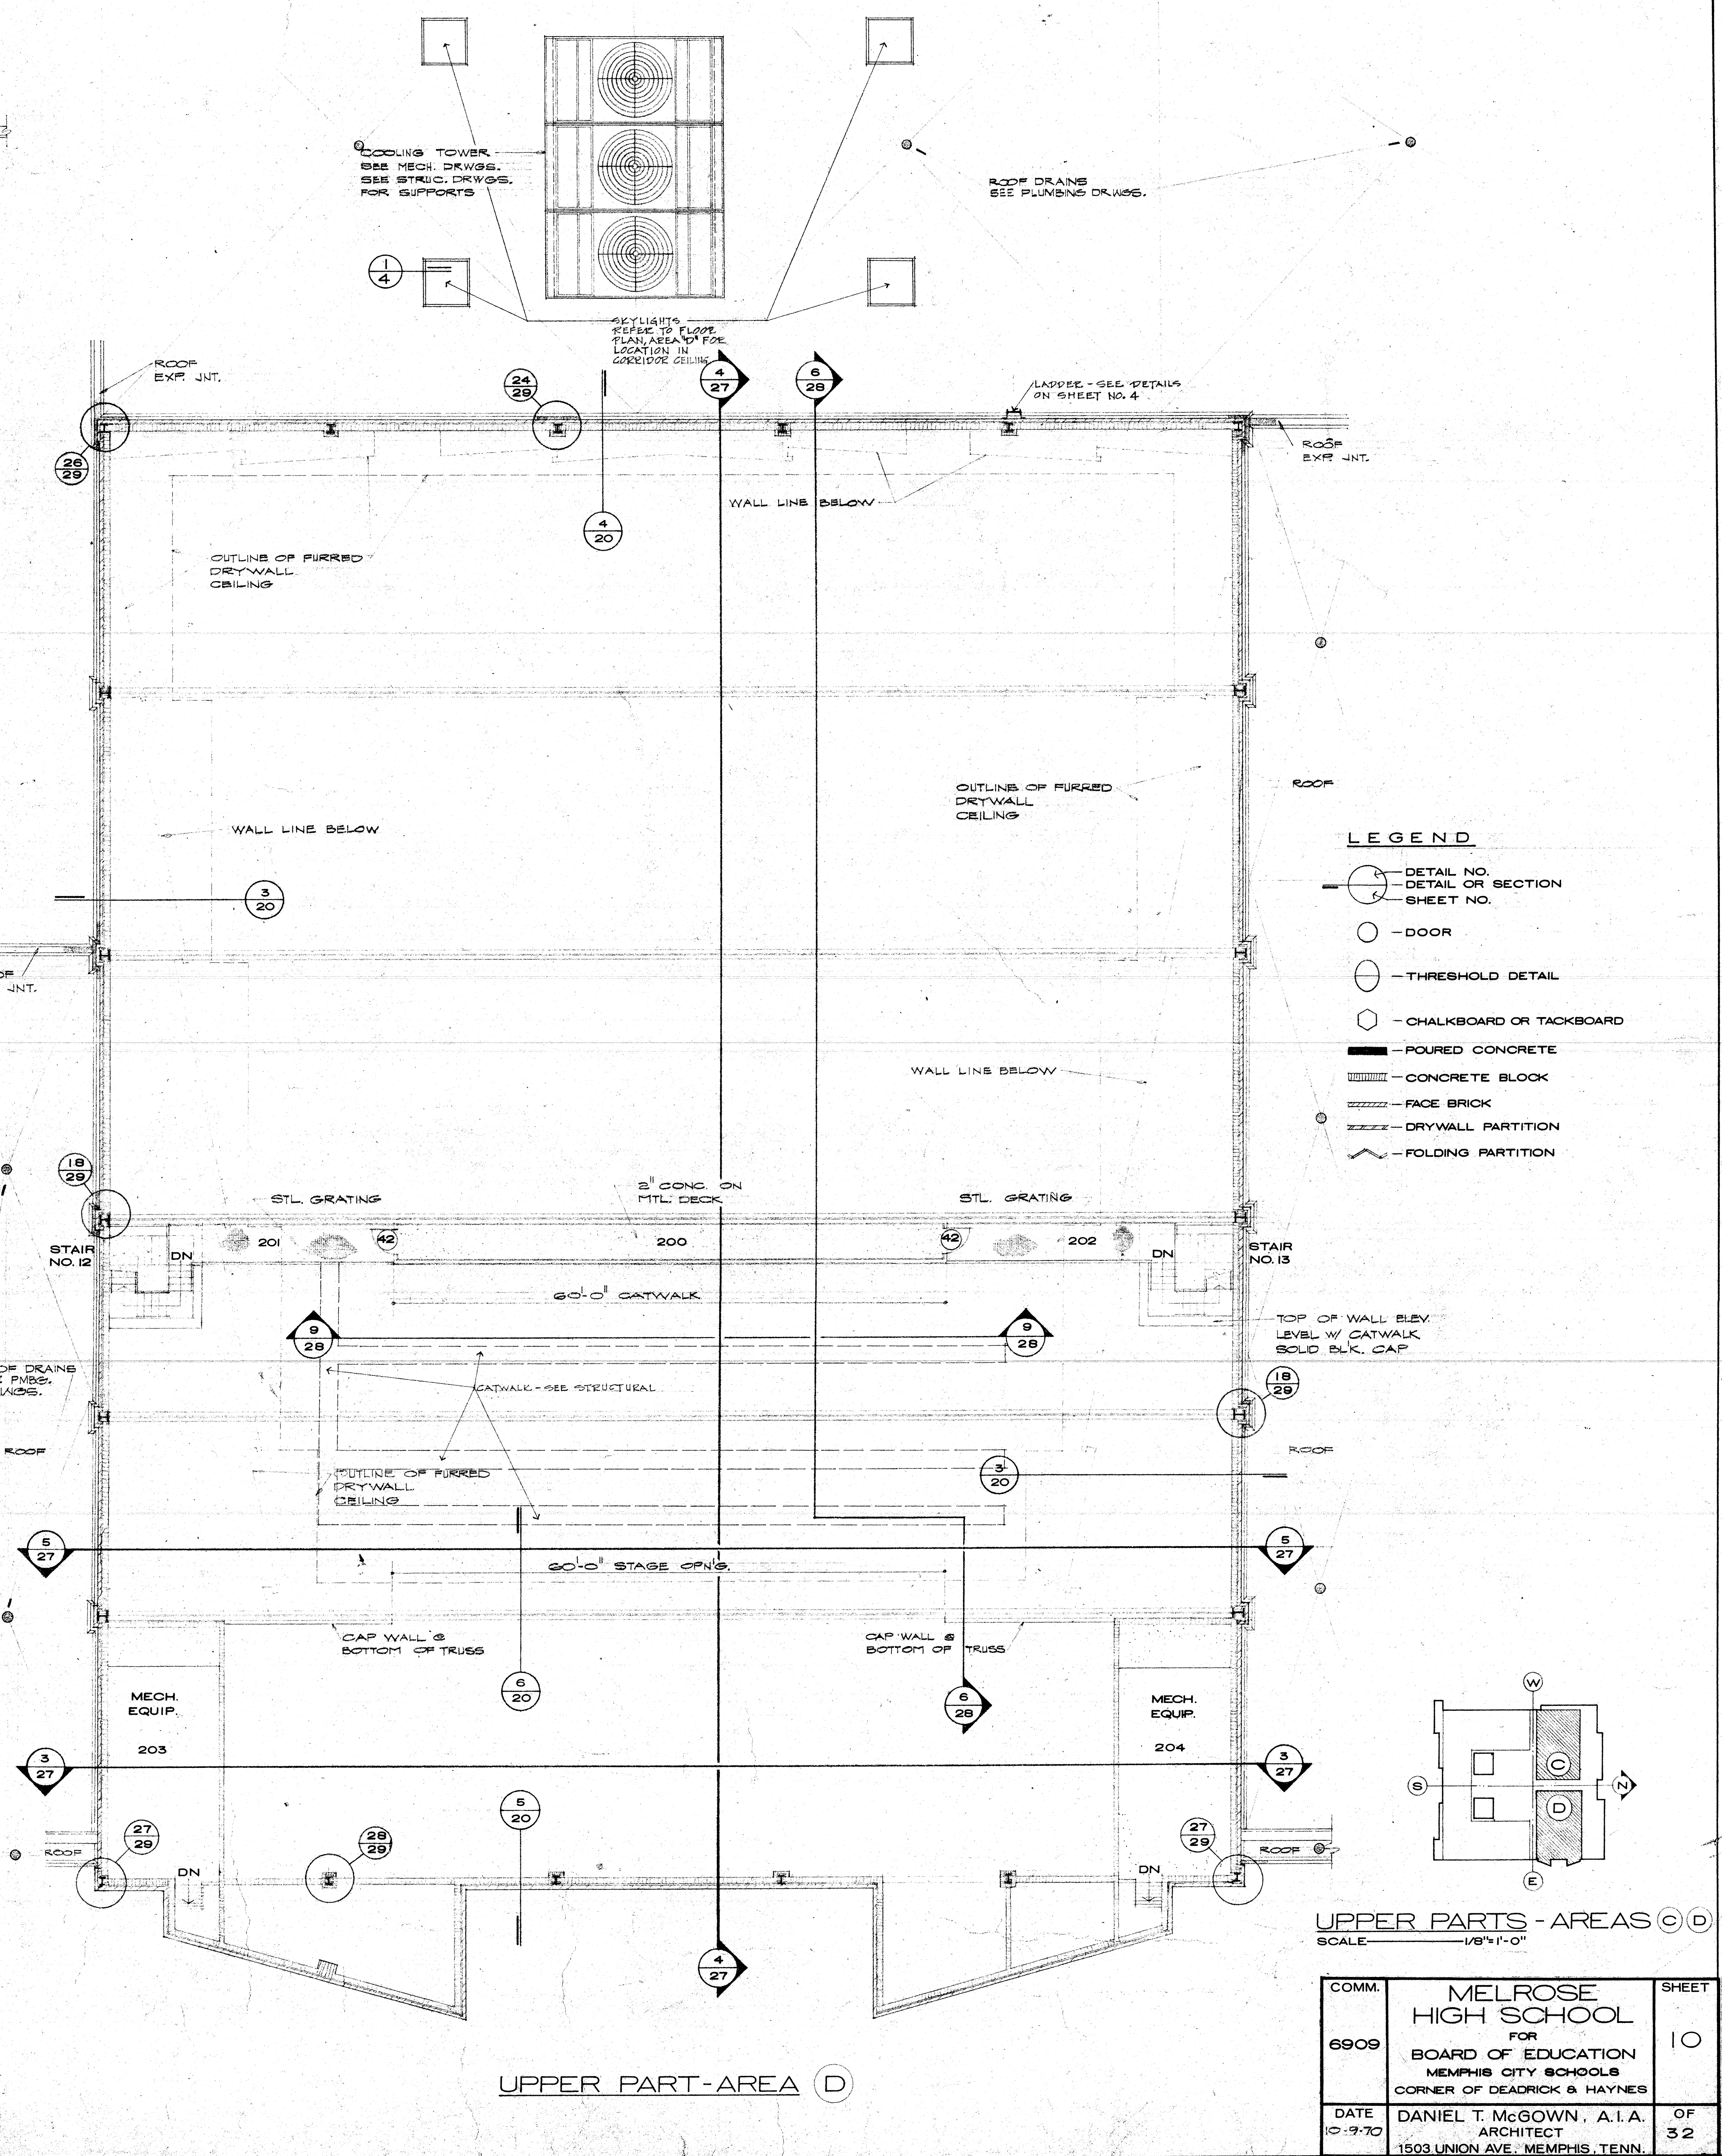


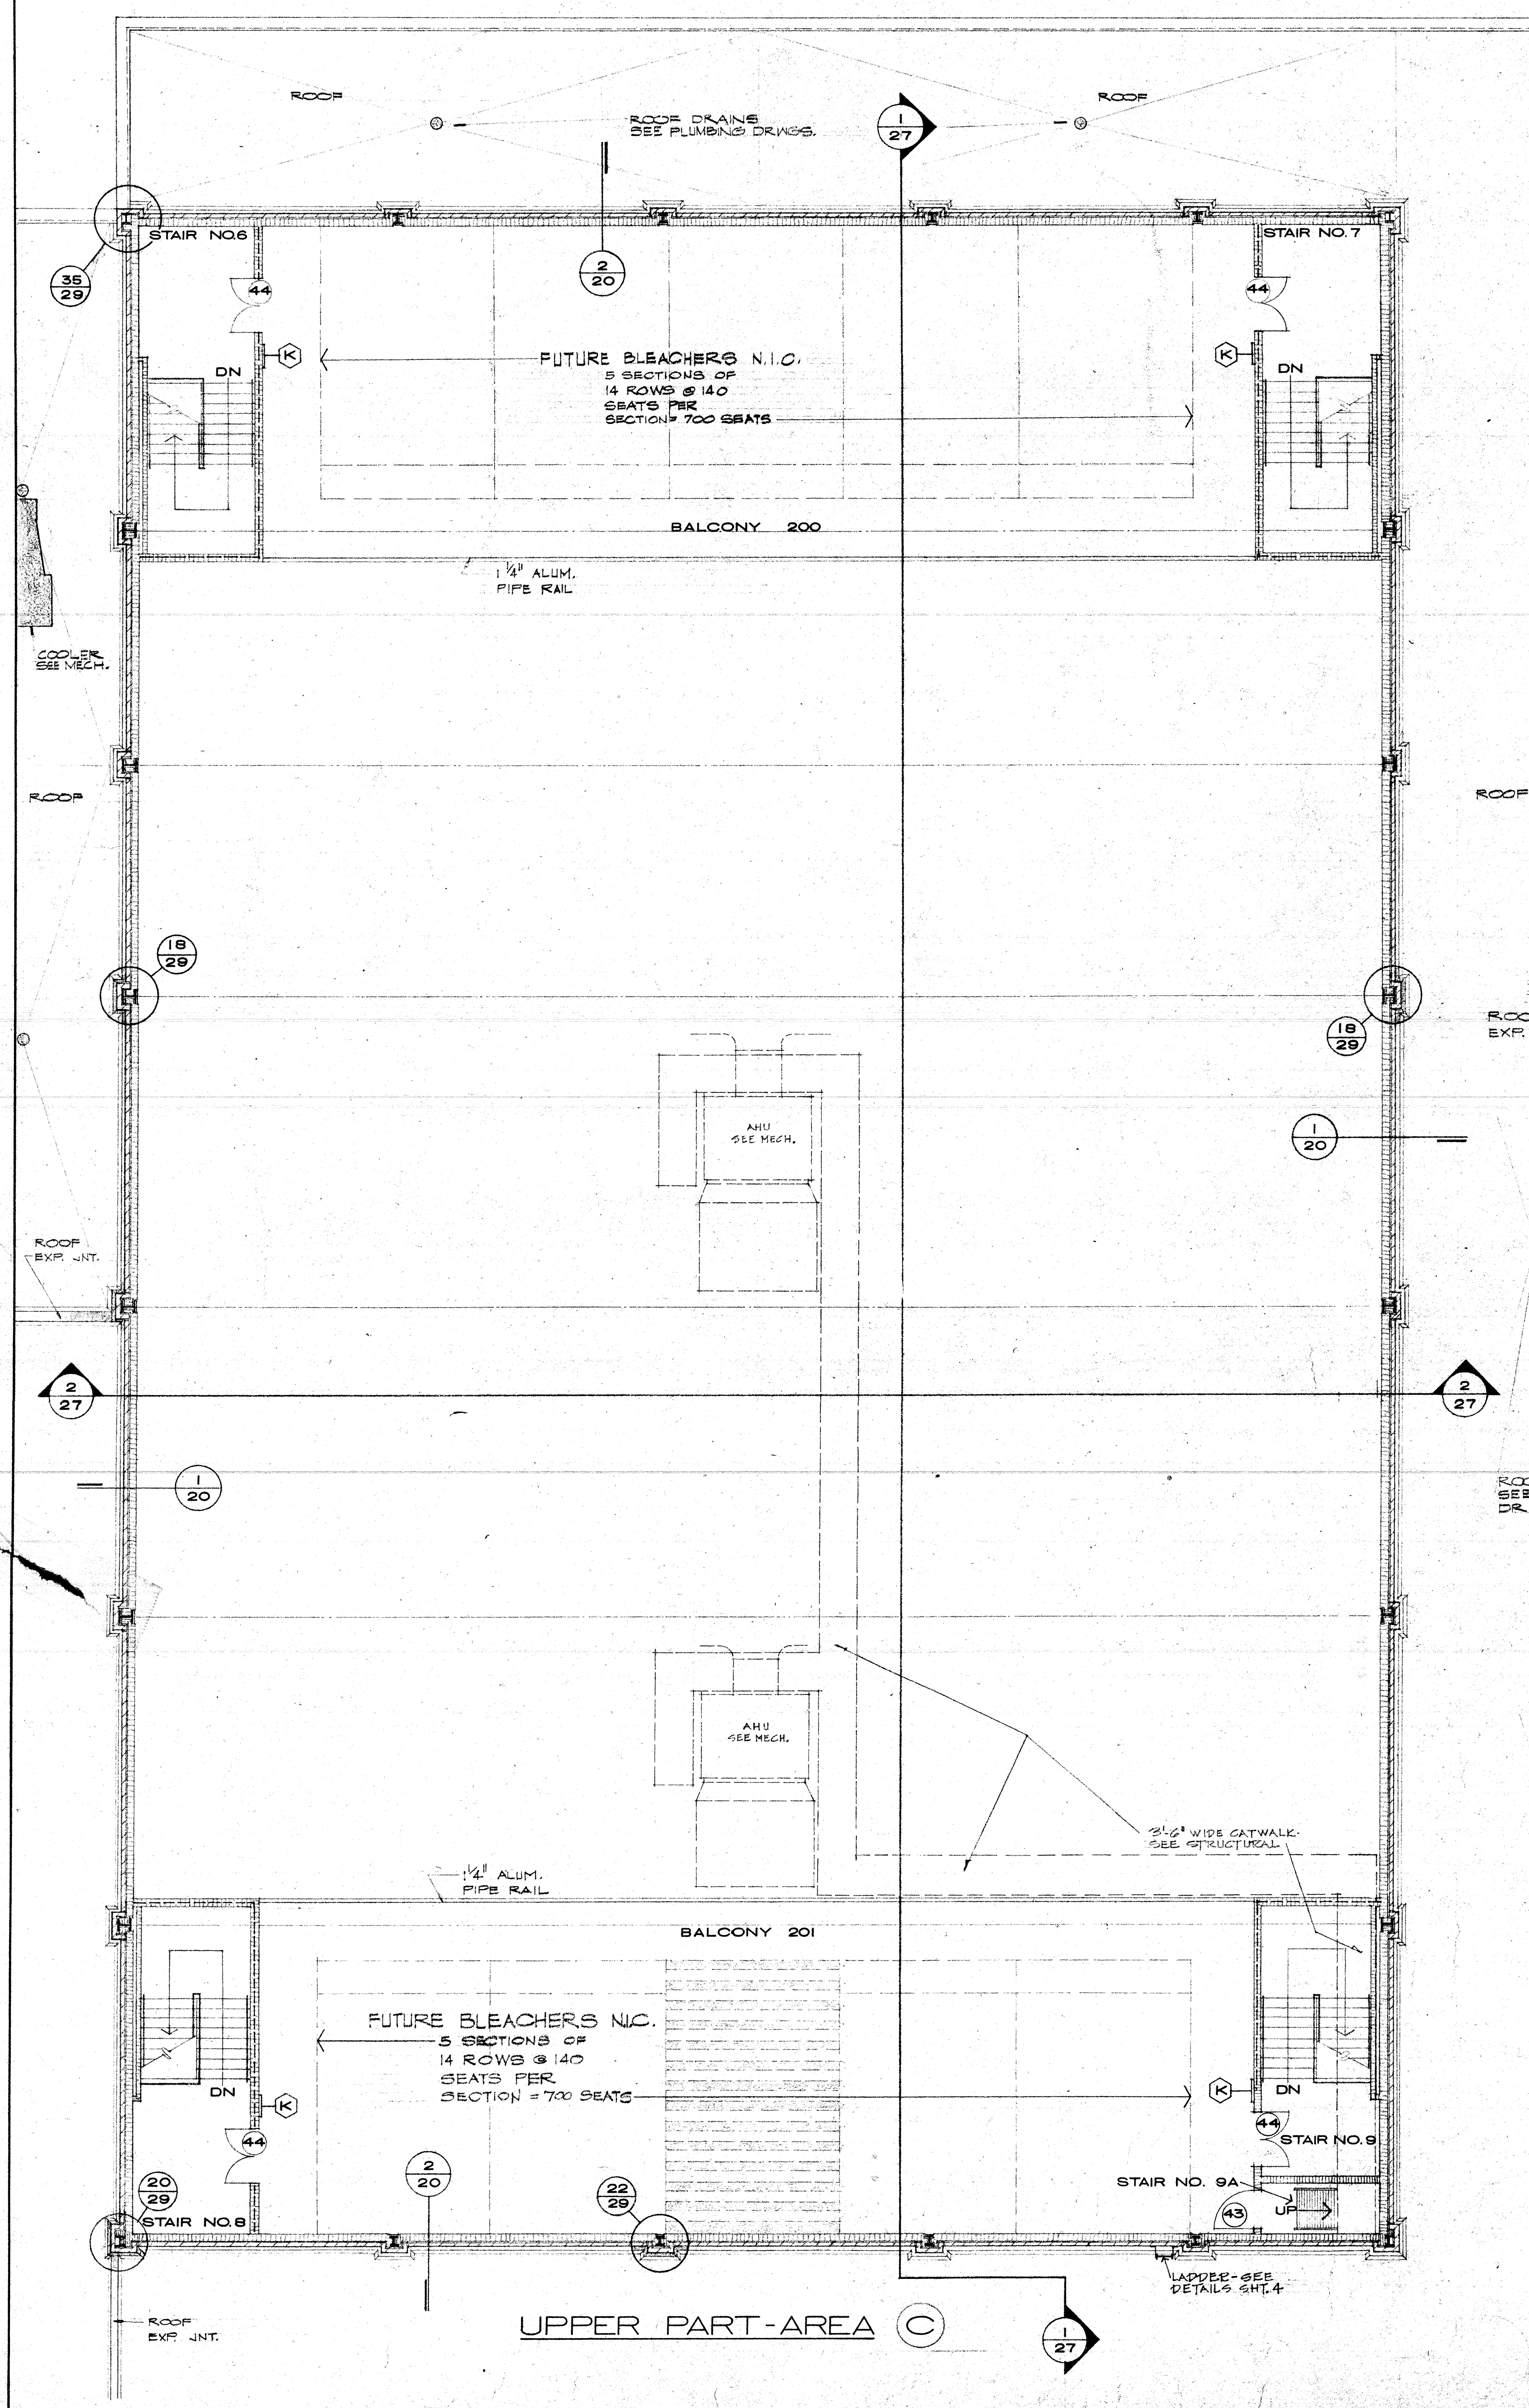

- LEGEND**
- — DETAIL NO. DETAIL OR SECTION SHEET NO.
 - — DOOR
 - — THRESHOLD DETAIL
 - — CHALKBOARD OR TACKBOARD
 - — POURED CONCRETE
 - ▨ — CONCRETE BLOCK
 - ▨ — FACE BRICK
 - ▨ — DRYWALL PARTITION
 - ▨ — FOLDING PARTITION

UPPER PARTS - AREAS C & D
SCALE 1/8" = 1'-0"

COMM.	MELROSE HIGH SCHOOL	SHEET
6909	FOR BOARD OF EDUCATION	10
	MEMPHIS CITY SCHOOLS	
	CORNER OF DEADRICK & HAYNES	
DATE	DANIEL T. MCGOWN, A.I.A.	OF
10-9-70	ARCHITECT	32
	1503 UNION AVE., MEMPHIS, TENN.	