

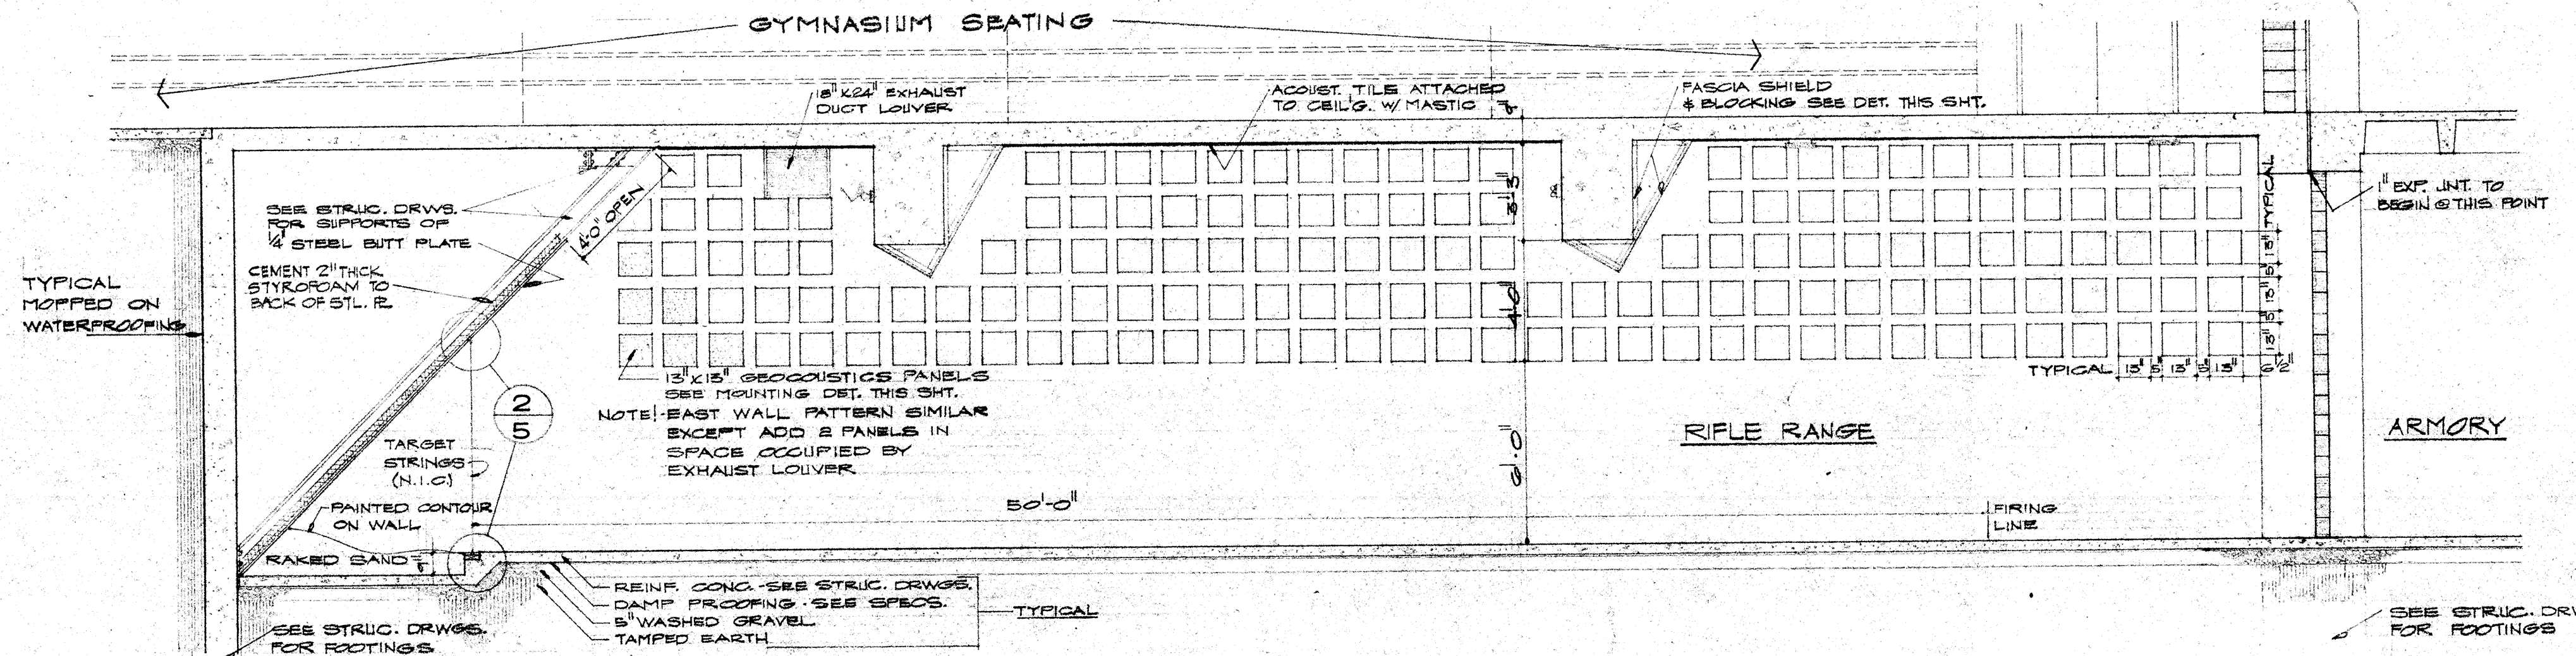
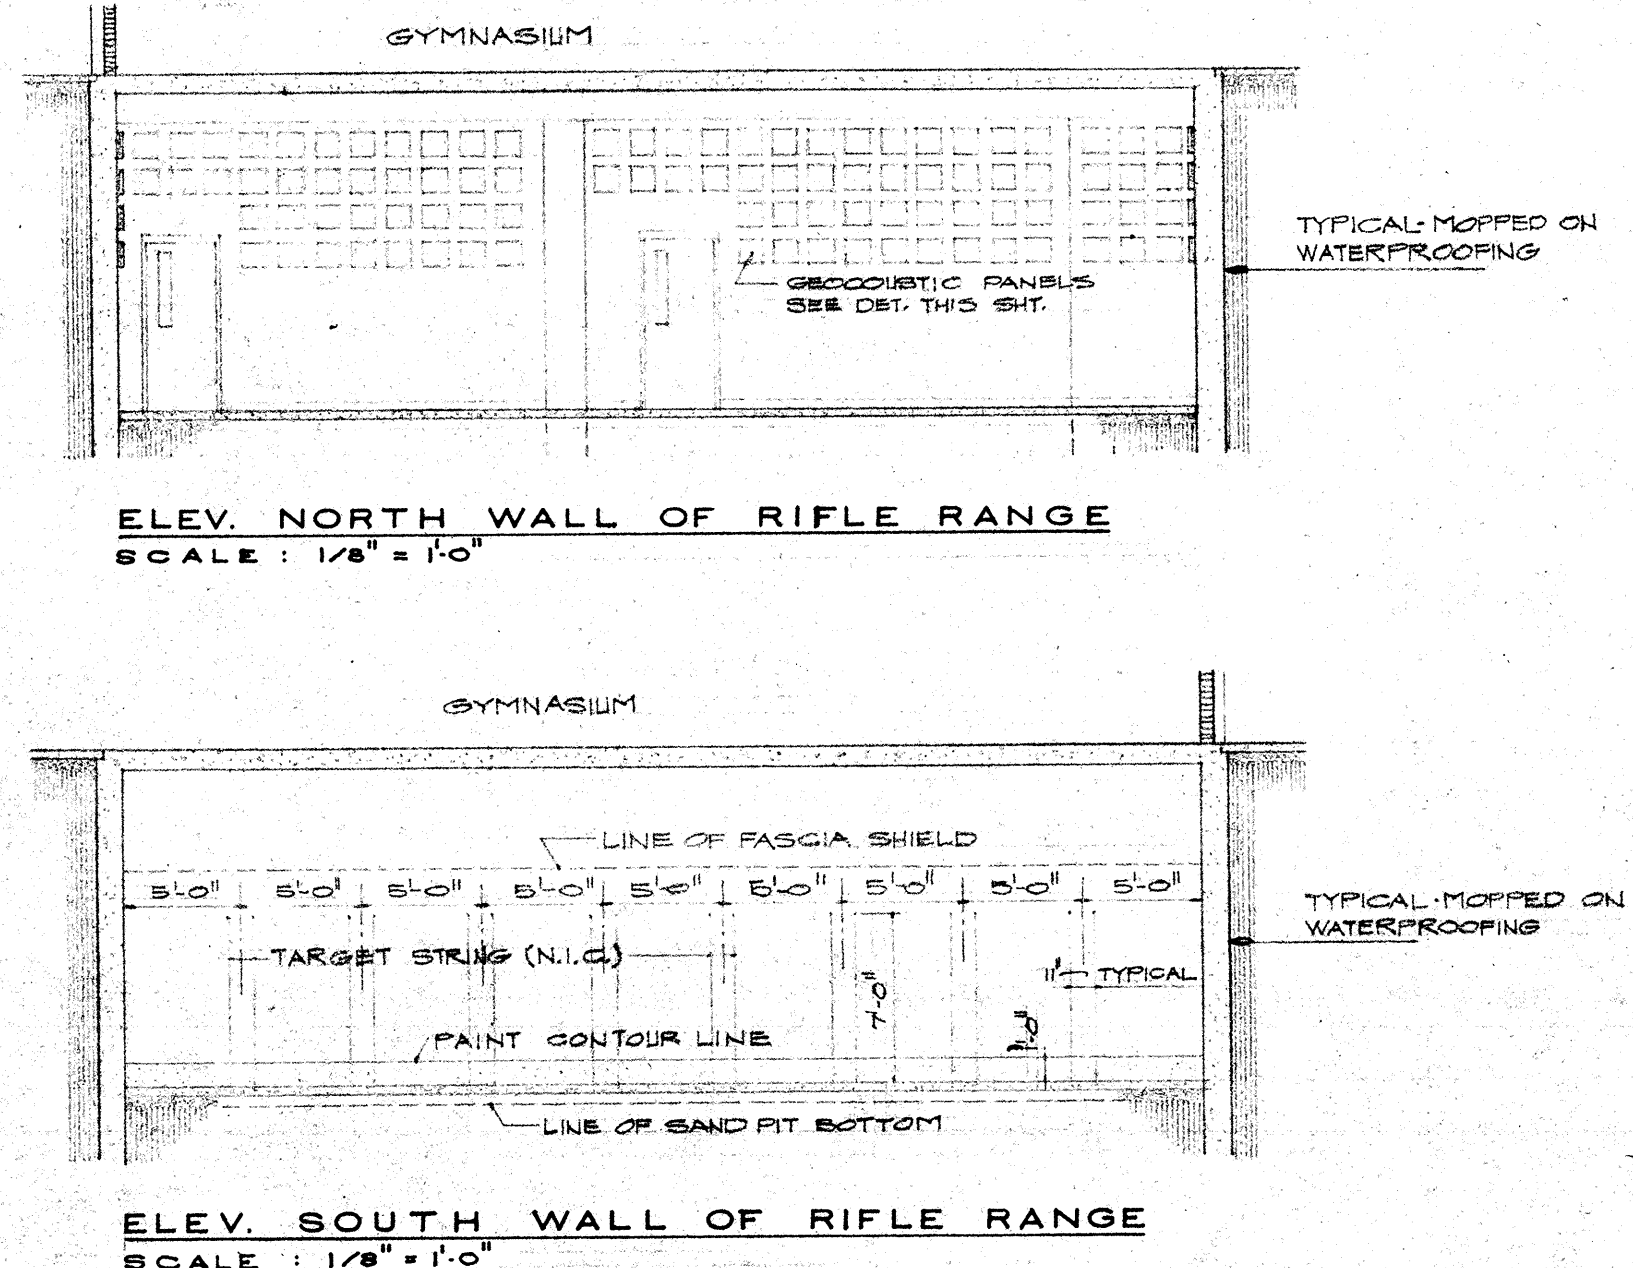
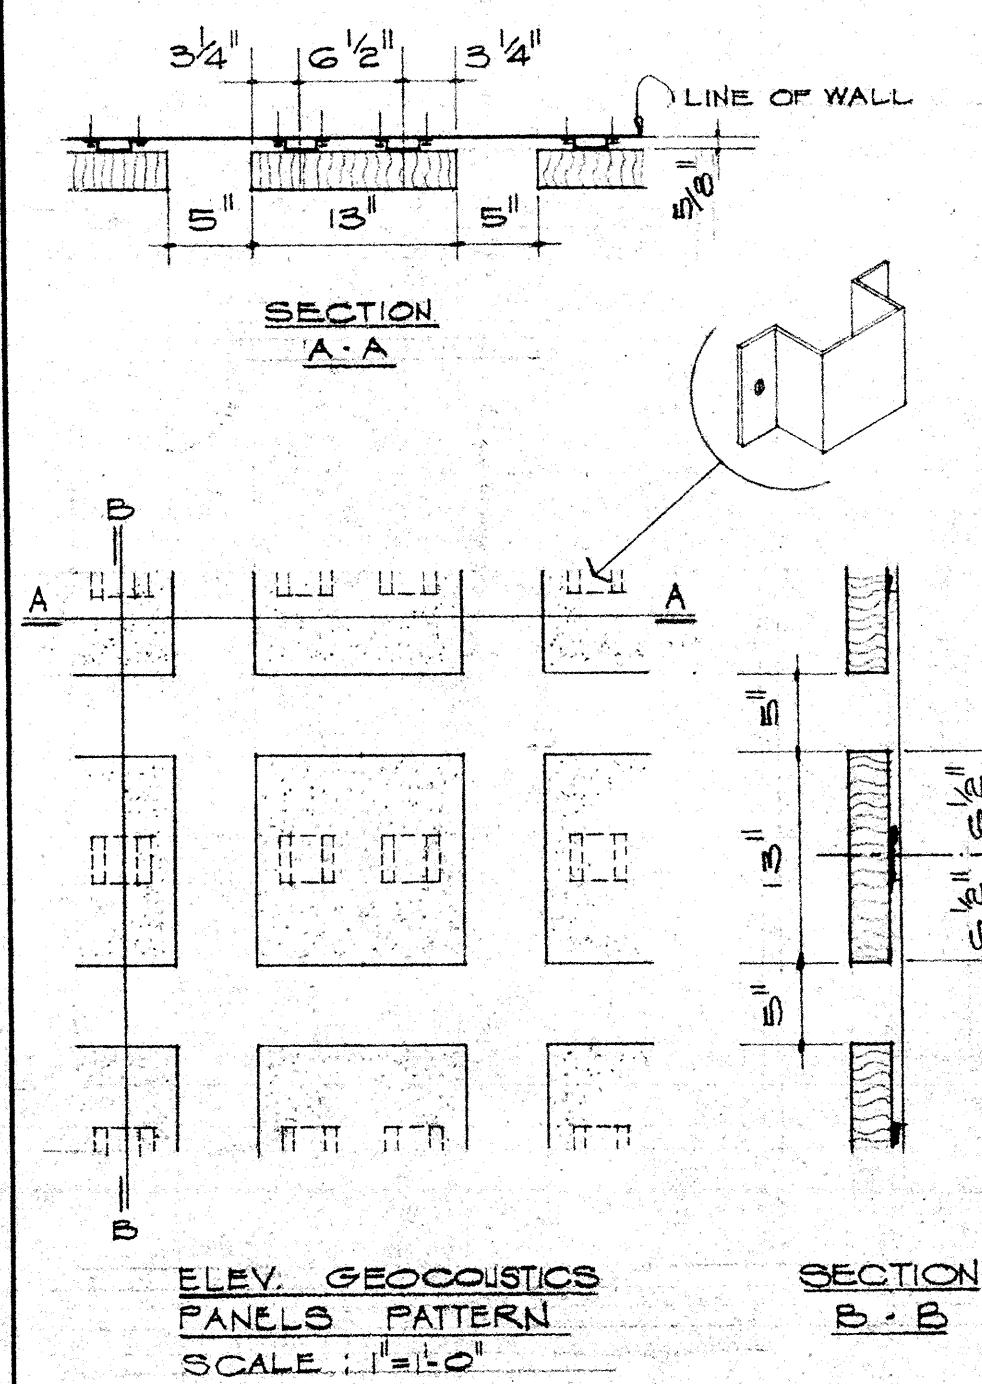
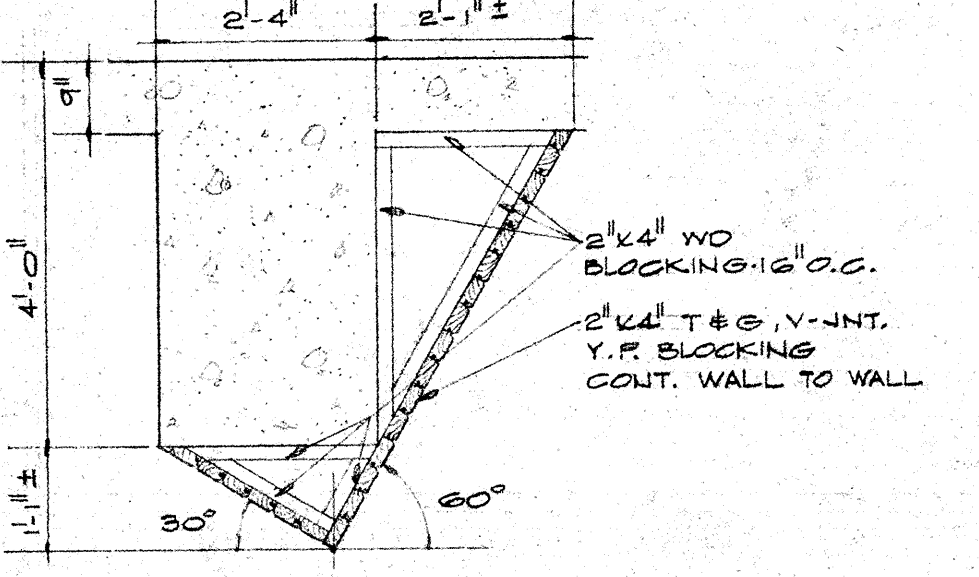
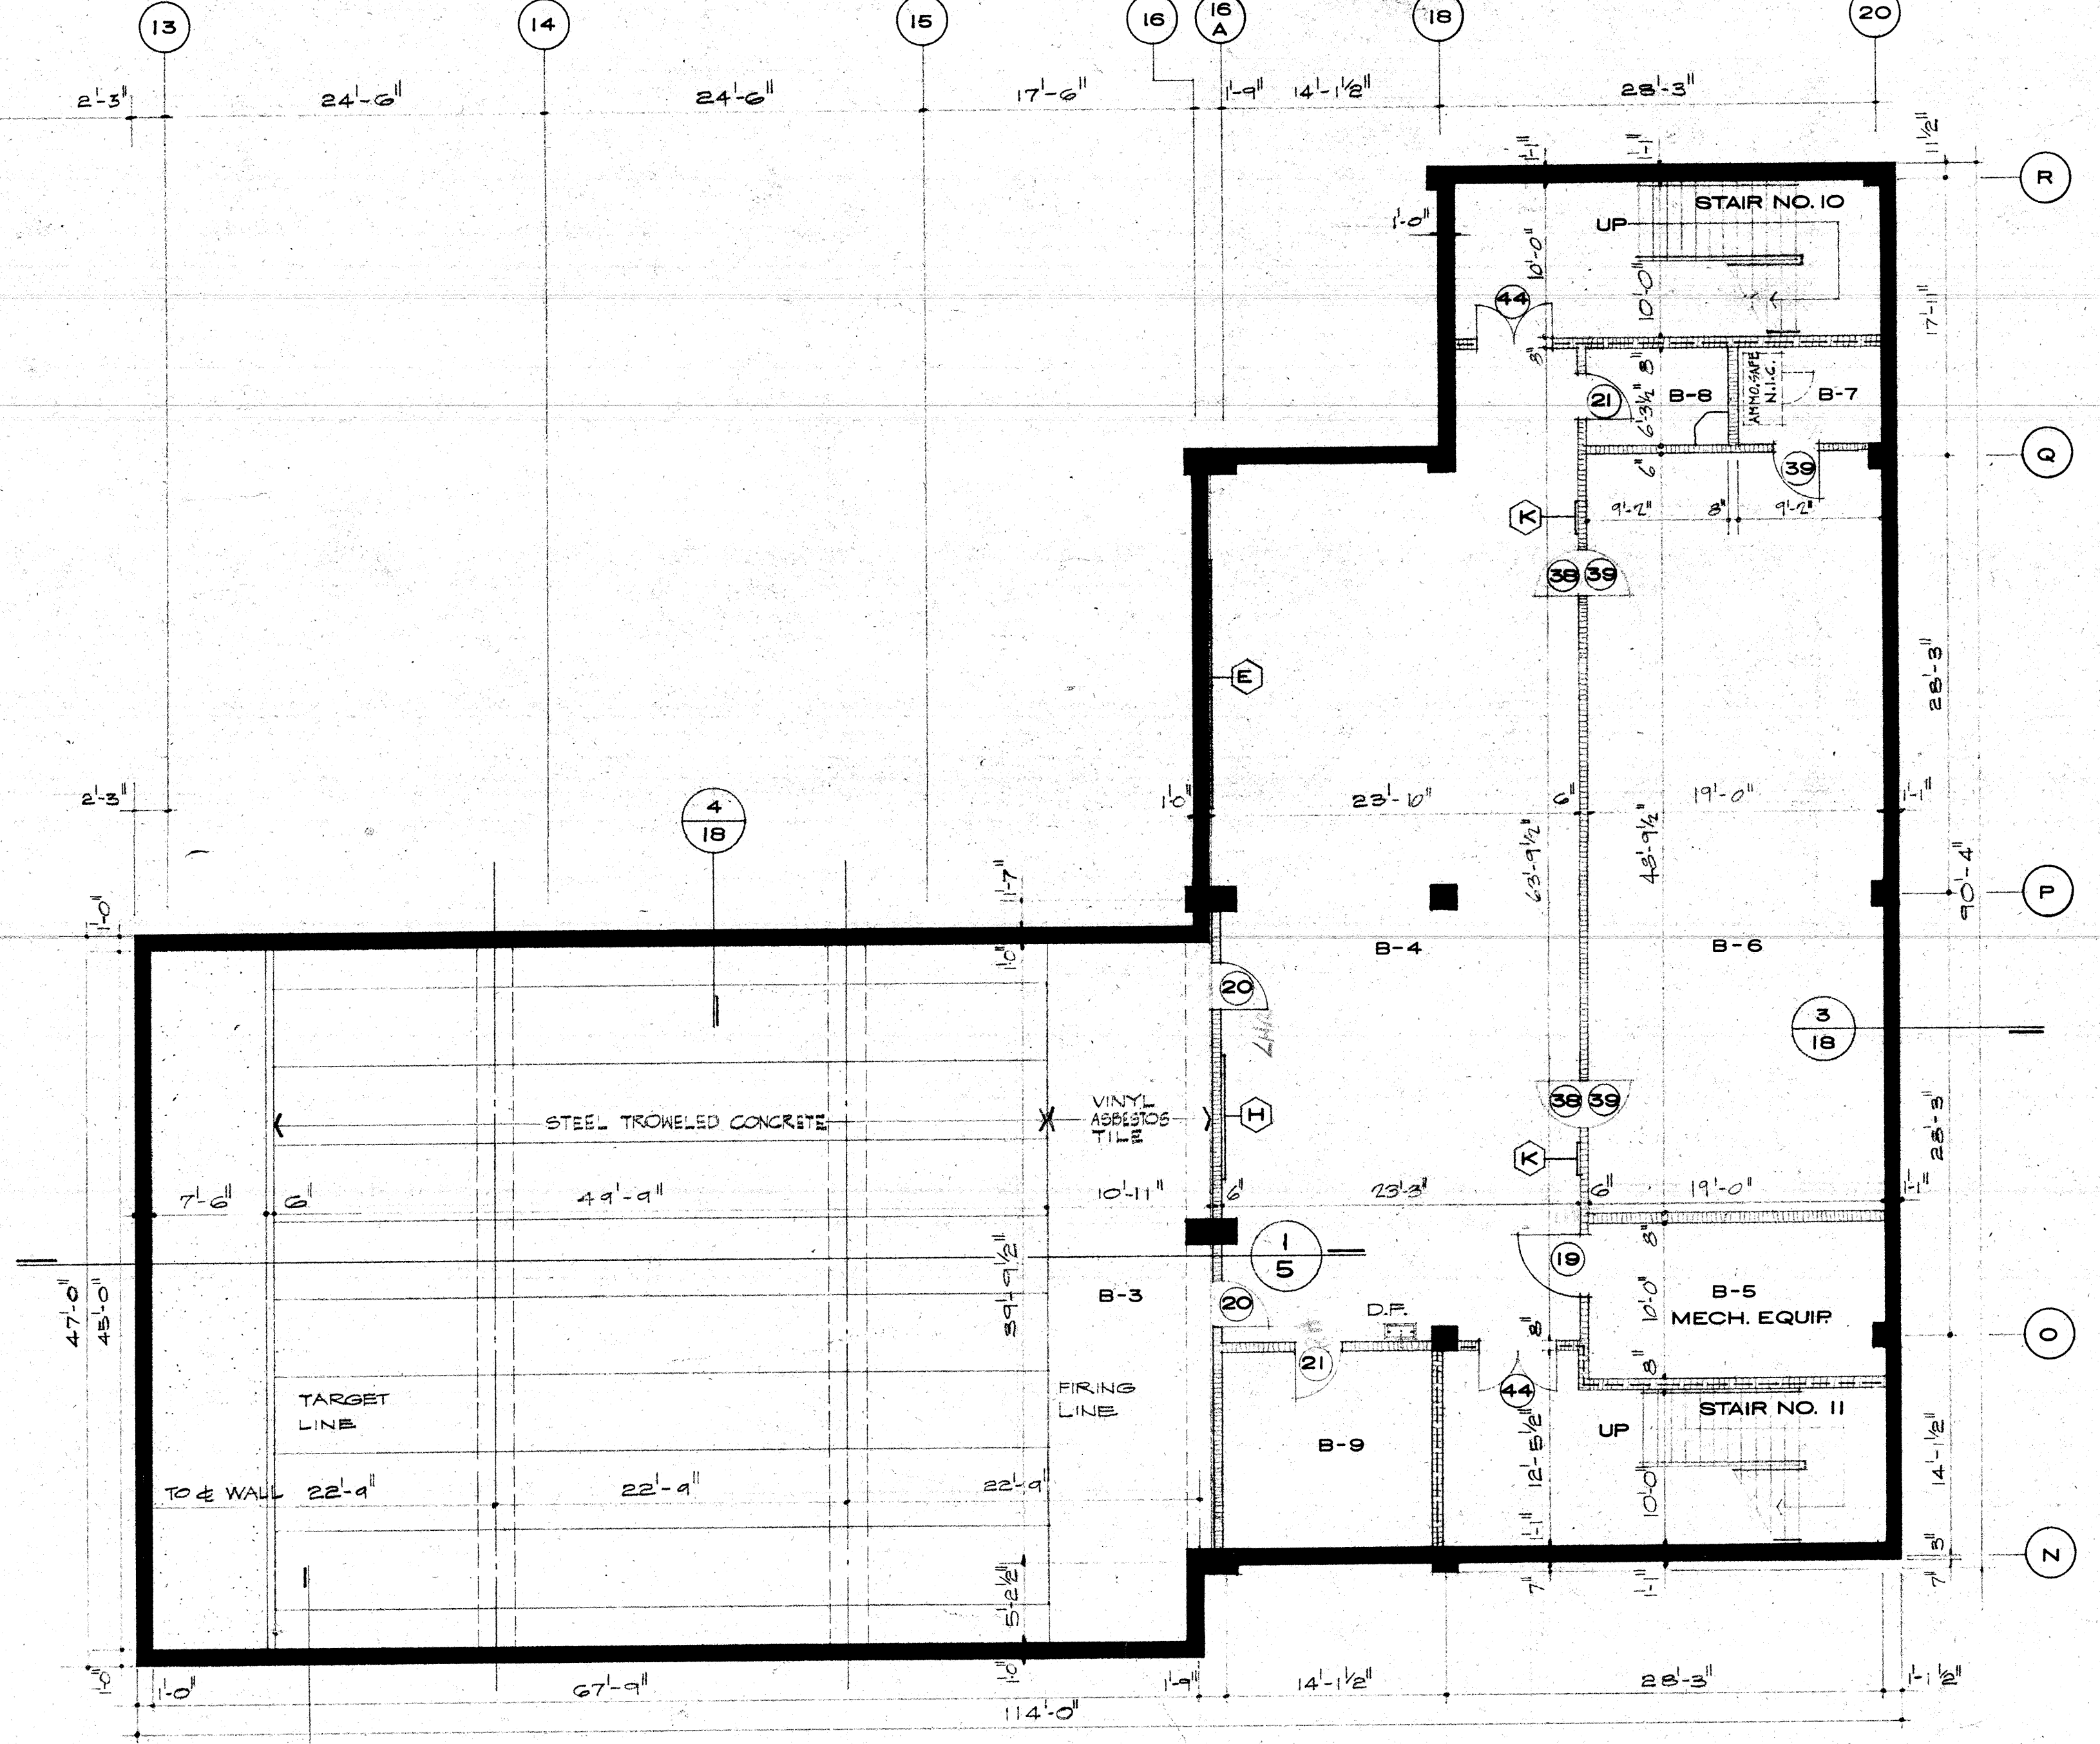


1/5 CROSS SECTION R.O.T.C. RIFLE RANGE
SCALE: 1/4" = 1'-0"

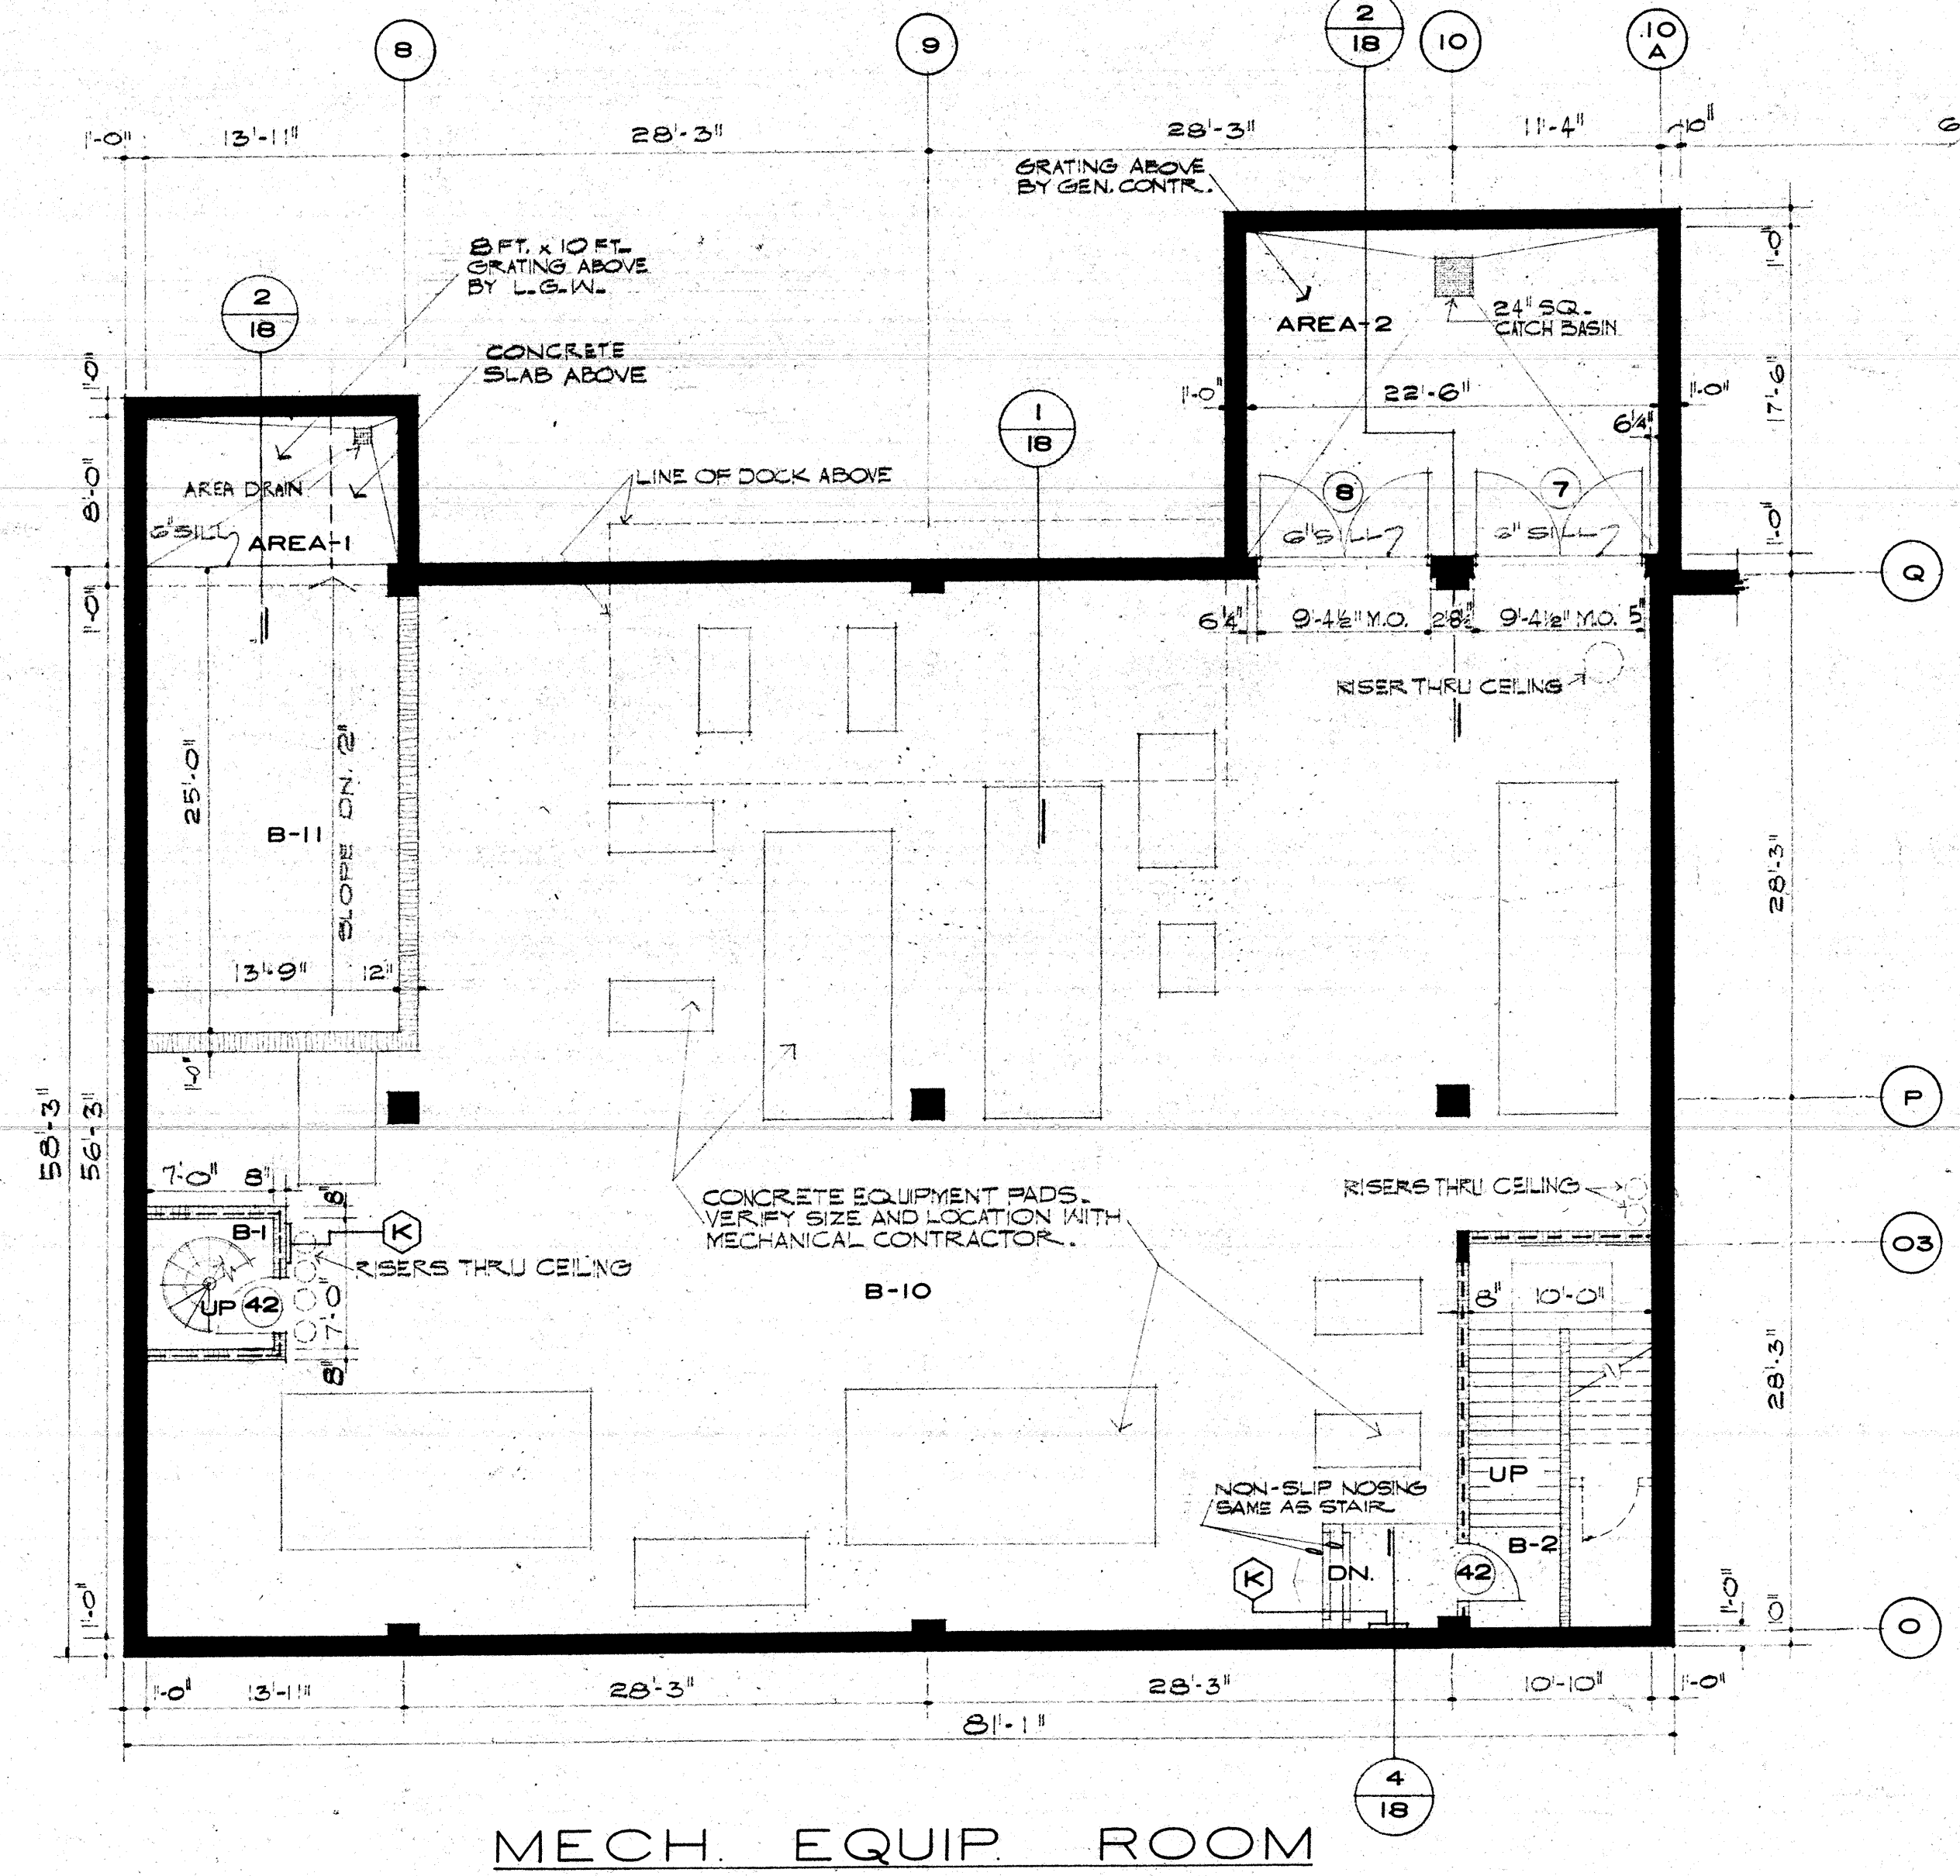

- LEGEND
- DETAIL NO. DETAIL OR SECTION SHEET NO.
 - DOOR
 - THRESHOLD
 - CHALKBOARD OR TACKBOARD
 - POURED CONCRETE
 - CONCRETE BLOCK
 - FACE BRICK
 - DRYWALL PARTITION
 - FOLDING PARTITION

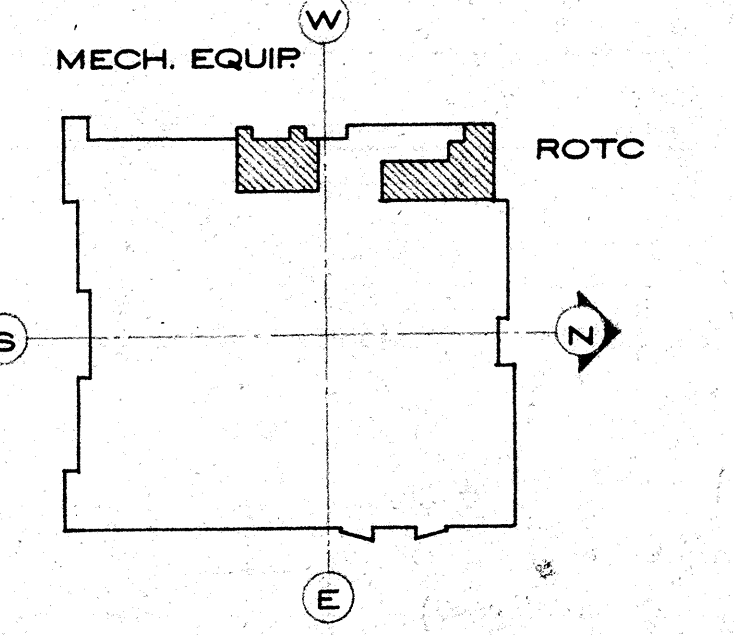

BASEMENT AREAS
SCALE: 1/8" = 1'-0"

COMM.	MELROSE HIGH SCHOOL	SHEET
6909	FOR BOARD OF EDUCATION	5
	MEMPHIS CITY SCHOOLS	
	CORNER OF DEADRICK & HAYNES	
DATE	DANIEL T. MCGOWN, A.I.A.	OF
10-9-70	ARCHITECT	32
	1503 UNION AVE. MEMPHIS, TENN.	